



1
Proposed Site Section 1
1 : 200

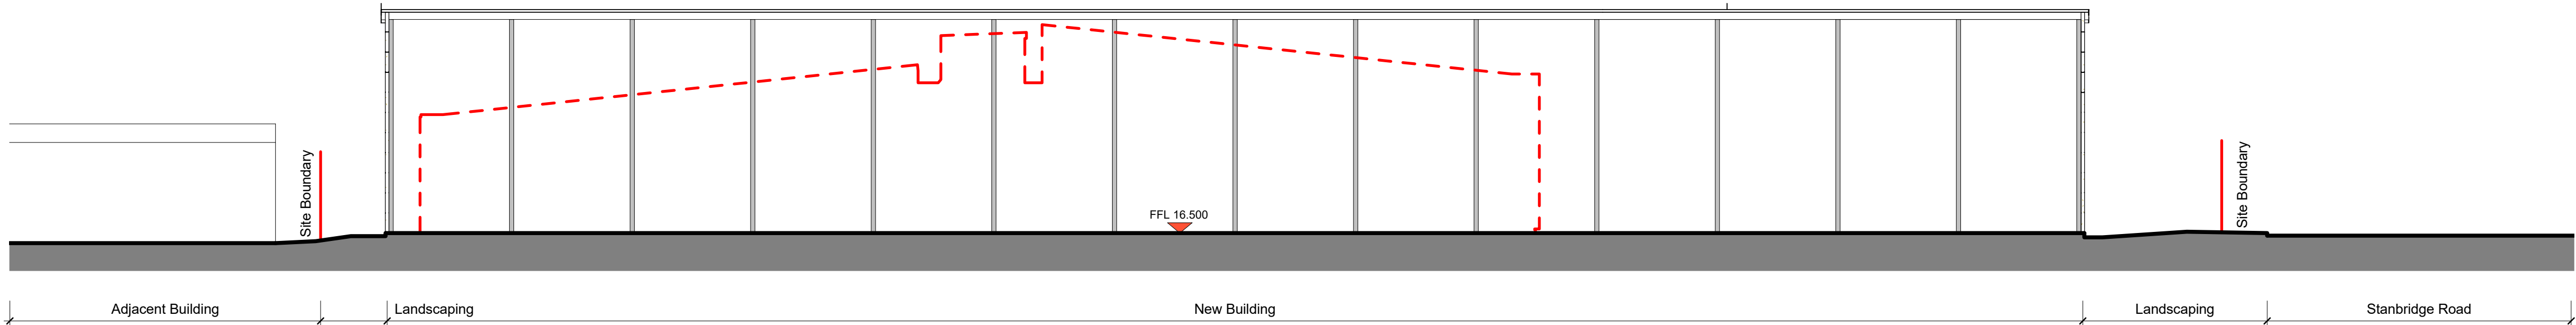

2
Proposed Site Section 2
1 : 200

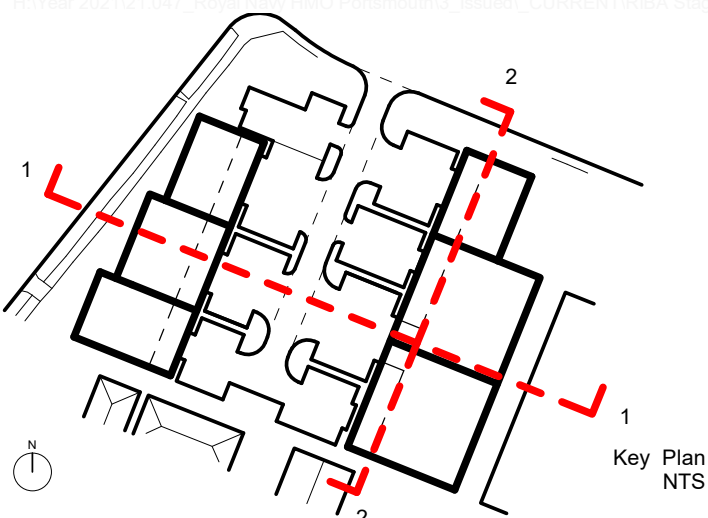

Please Note:

This drawing can only be scaled for planning purposes. Dimensions to be checked on site and any discrepancies are to be highlighted to the Architect prior to construction.

Topographical / Ordnance Survey information shown has been prepared by a third party, HGP accept no responsibility for accuracy or completeness of the survey.

This drawing is to be read in conjunction with all other project drawings, construction notes and / or project specifications including those by other project consultants and specialists. All discrepancies should be reported immediately.

Design subject to detail development / approval. Measurements and accommodation schedules subject to amendments following coordinated input by others. Costings cannot be finalised until approval / confirmation by relevant authorities and Client.

LEGEND

--- Outline of Existing Building

P2	Drawing issued for planning	07.10.22	NC	LM
P1	First issue, for Review and comment	30.09.22	NC	LM
Rev.	Description	DATE	DB	CB

Proposed Site Sections

PROJECT NEW LANE, HAVANT	JOB NO. 22.015
SCALE 1:100@ A1	DATE Sept. 2022
DRAWN BY/CHECKED BY NC /LM	REVISION P2
DWG# 22.015_HGP_XX_00_DR_A_0016	STATUS PLANNING

© HGP Architects Ltd.
Furzehall Farm, Wickham Road
Fareham, Hampshire, PO16 7JH

01329 283 225
email@hgp-architects.co.uk
hgp-architects.co.uk

hgp