



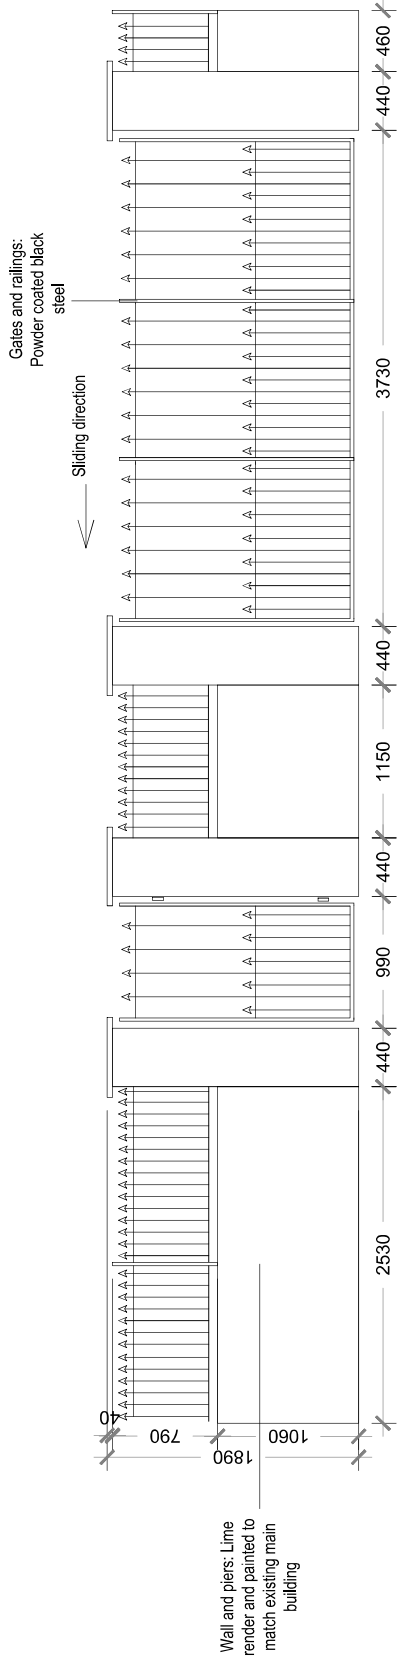

Proposed Front Gate Elevation
Scale 1:20

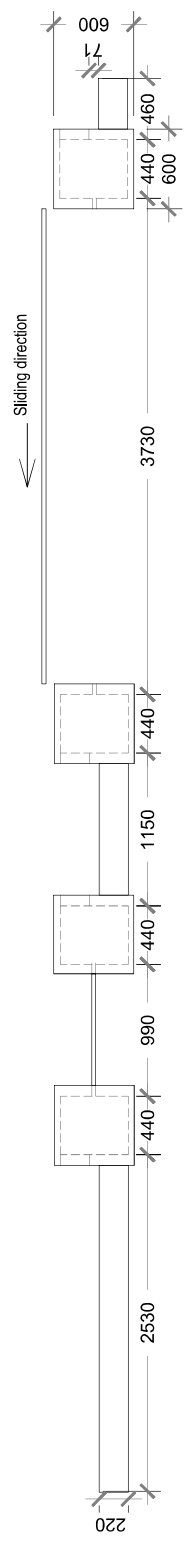

Proposed Gate Plan
Scale 1:20

74 Cardiff Road, CF15 7QE • Enquiries@ArkiPlan.co.uk

Site	Date	05.01.2023		
	Sheet	22-1315	D08	REV 01
	Job	New Extension		
	Scale	As Shown@A1		
Title Number	HP262911	As Shown		

16 Southleigh Road, Havant PO9 2RS

5 metres