Proposed West Elevation & Streetscene

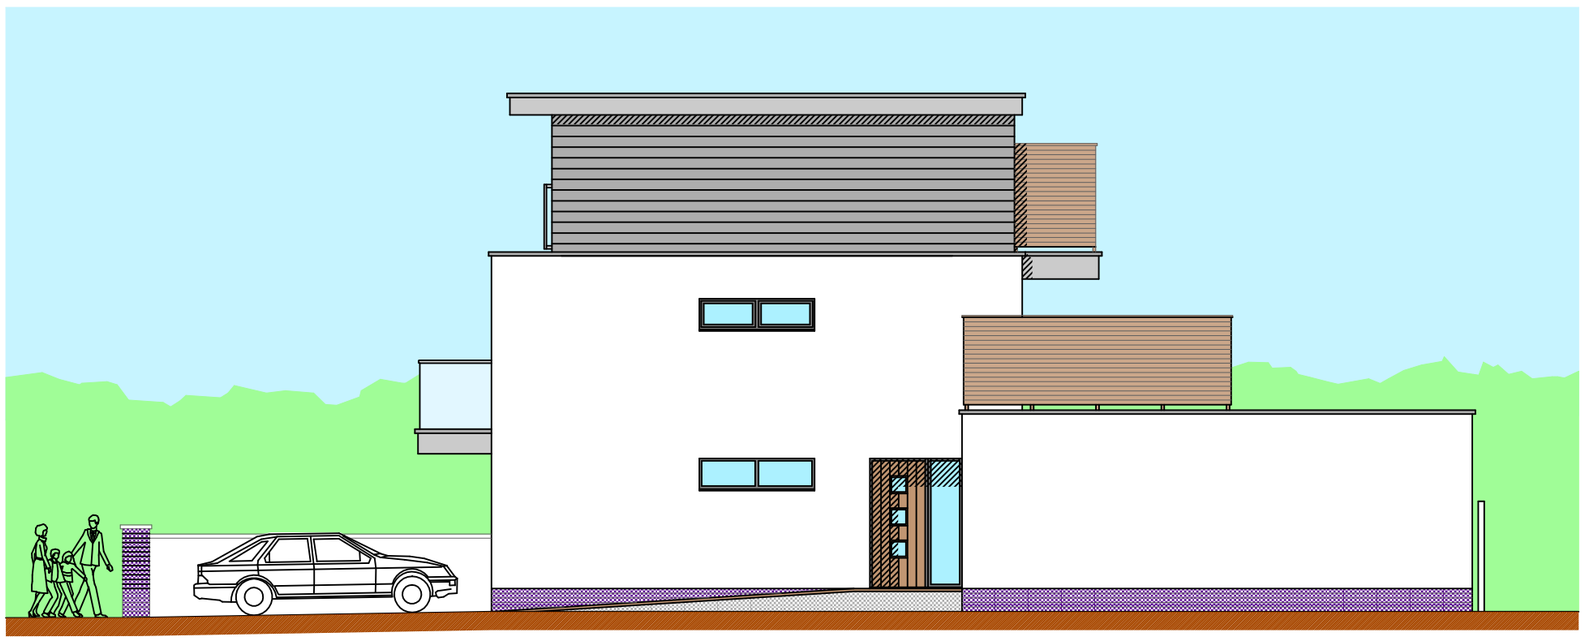

Refer to separate Schedule for details of external materials & finishes

Proposed South Elevation

0 1 2 3 4 5m

This drawing is the copyright of the Architect and must not be reproduced without permission, except by the Local Planning Authority for planning purposes.

Figured dimensions to be taken in preference to scaled.
Dimensions to be checked on site before work commences.
No deviation from this drawing will be permitted without the prior written consent of the Architect.
Ground floor slabs, foundations, structure, etc., and all work below ground is shown provisionally and inspection of ground conditions is essential prior to work commencing.
Reassessment is essential when the ground conditions are apparent and redesign may be necessary in the light of soil conditions found.
The responsibility for establishing the soil and subsoil conditions rests with the Contractor.

drawing
PROPOSED WEST & SOUTH ELEVATIONS

project
PROPOSED REPLACEMENT DWELLING
25 SANDY BEACH ESTATE
HAYLING ISLAND, HAMPSHIRE PO11 9RG

revisions | date

| drawing no. | rev. | date | scale(s) | sheet size |
|---|---|---|---|---|
| 22203/204 | | DEC 2022 | 1:100 | A3 |

client
MR. & MRS. FIELD

Jeffrey Douglas Chartered Architect
114 Havant Road ▪ Hayling Island ▪ Hampshire ▪ PO11 0LJ
Tel: (023) 9246 8889 ▪ E-mail: jd@jeffreydouglas.co.uk