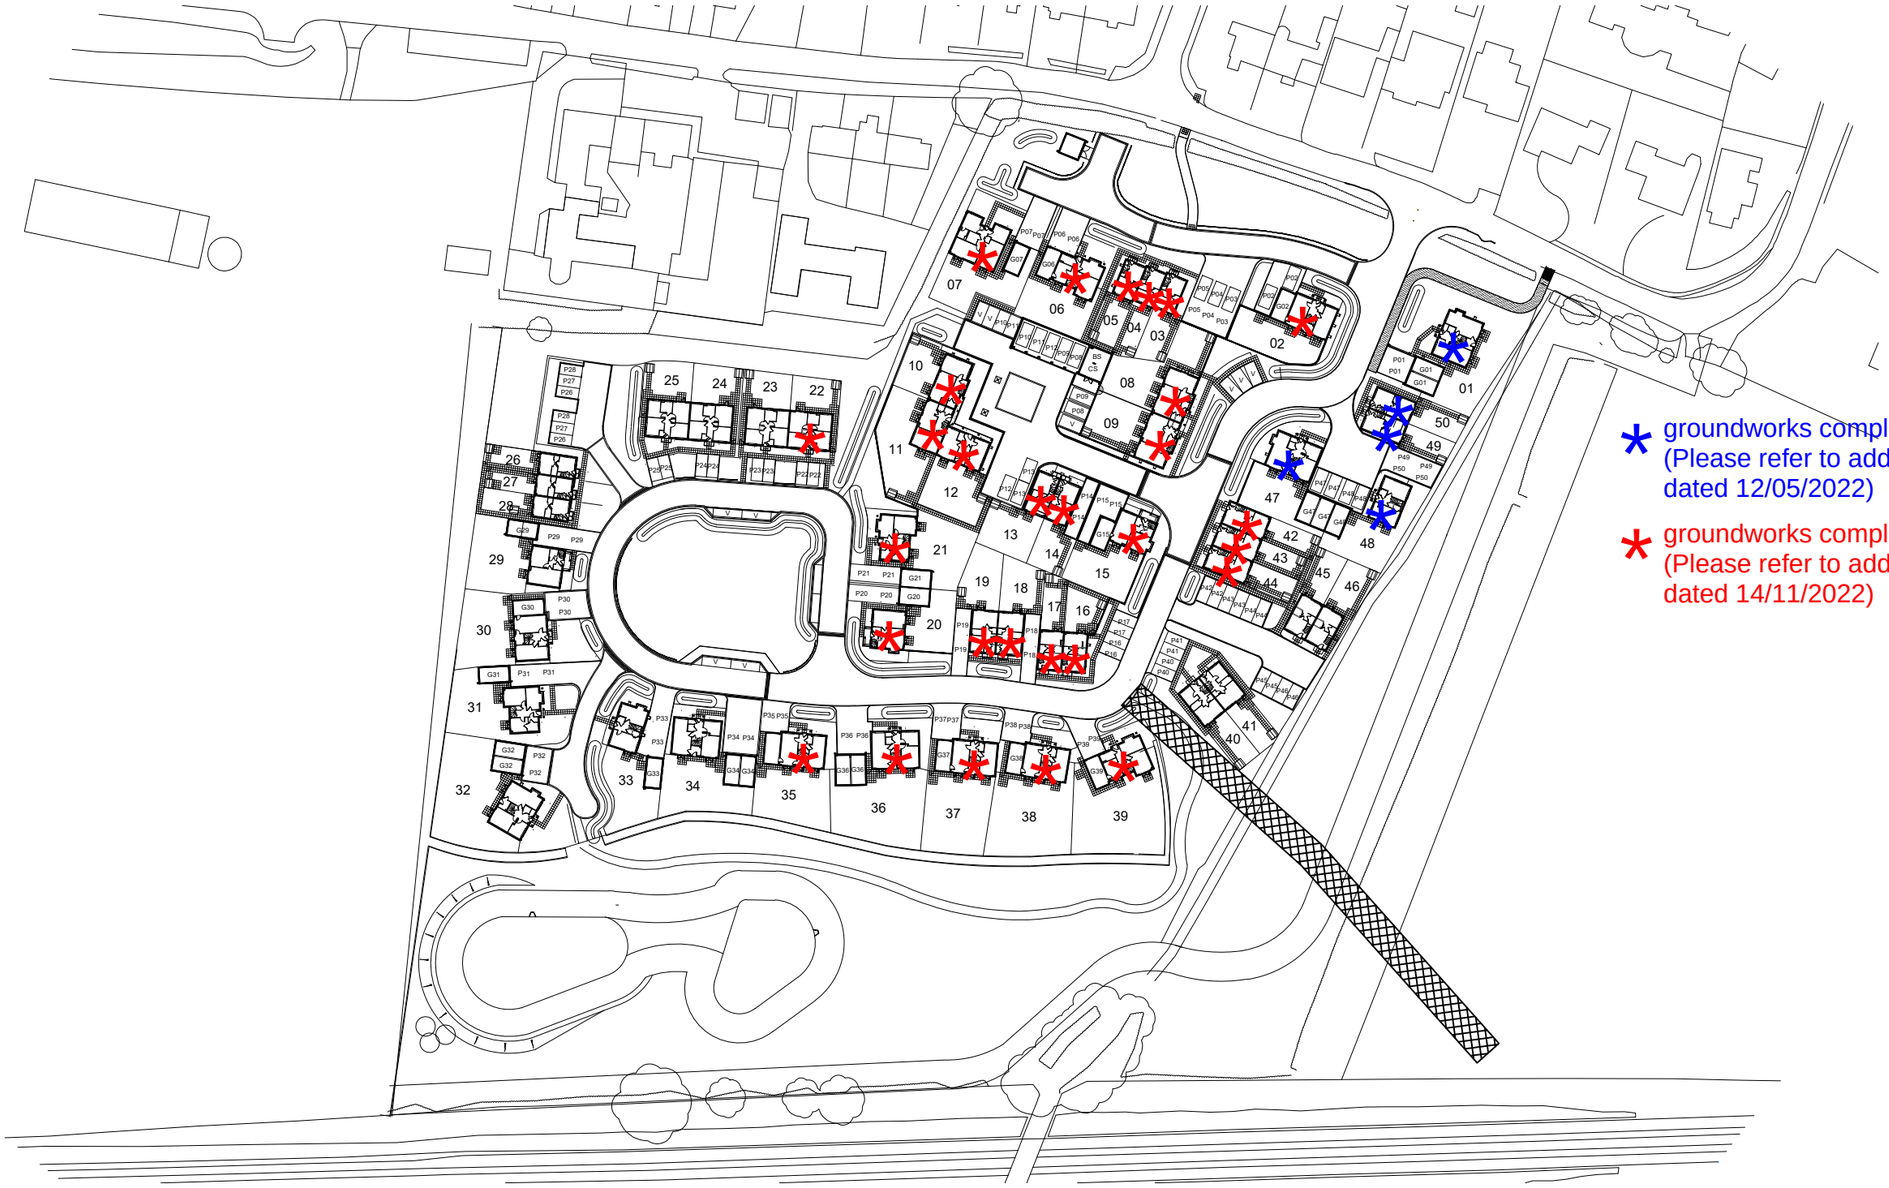

* groundworks complete
(Please refer to addendum letter dated 12/05/2022)

* groundworks complete
(Please refer to addendum letter dated 14/11/2022)

N

0 10 20 40 60 75m

Date	March 2020
Drawn By / Checked By	CMF / RLC
Scale	1:1250 @ A3
Project	**Manor Farm, Bedhampton**

HGP ARCHITECTS

Furzehall Farm, Wickham Road,
Fareham, Hampshire
PO16 7JH

01329 283 225
email@hgp-architects.co.uk
www.hgp-architects.co.uk

HGP Architects Ltd.
Copyright Reserved

BARGATE HOMES

Bargate Homes Limited, The New Barn,
Vicarage Farm Business Park, Winchester Road,
Fair Oak, Hampshire SO50 7HD

023 8060 2255
info@bargatehomes.co.uk