

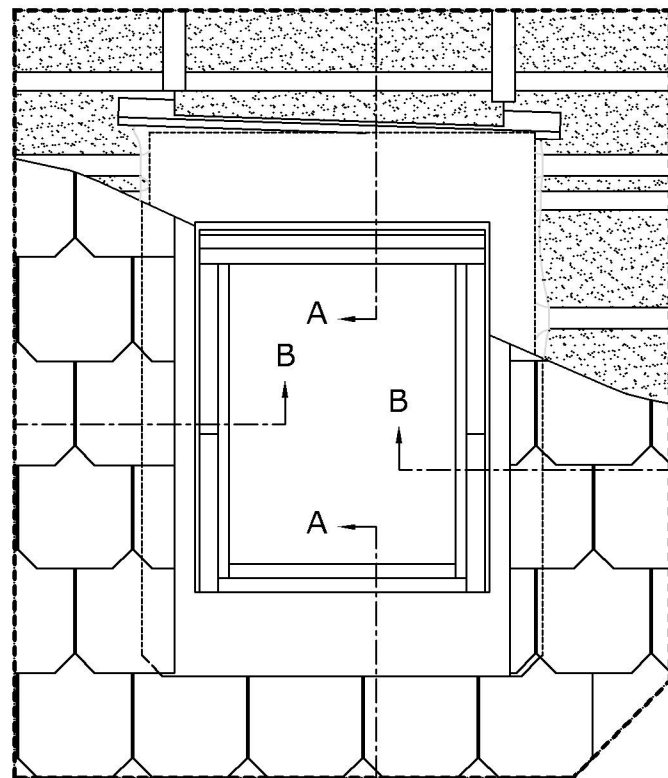


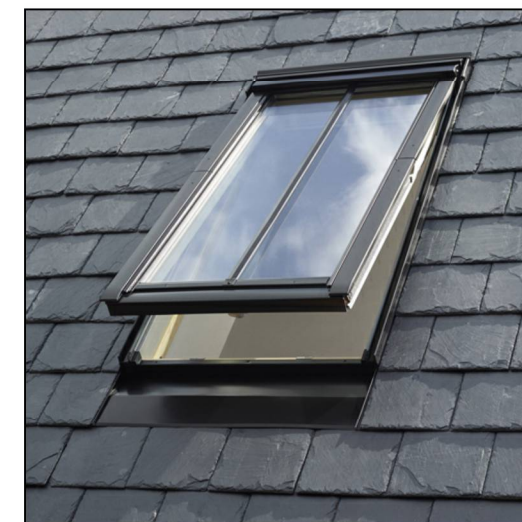


TYPICAL ELEVATION

Section A-A
1:5

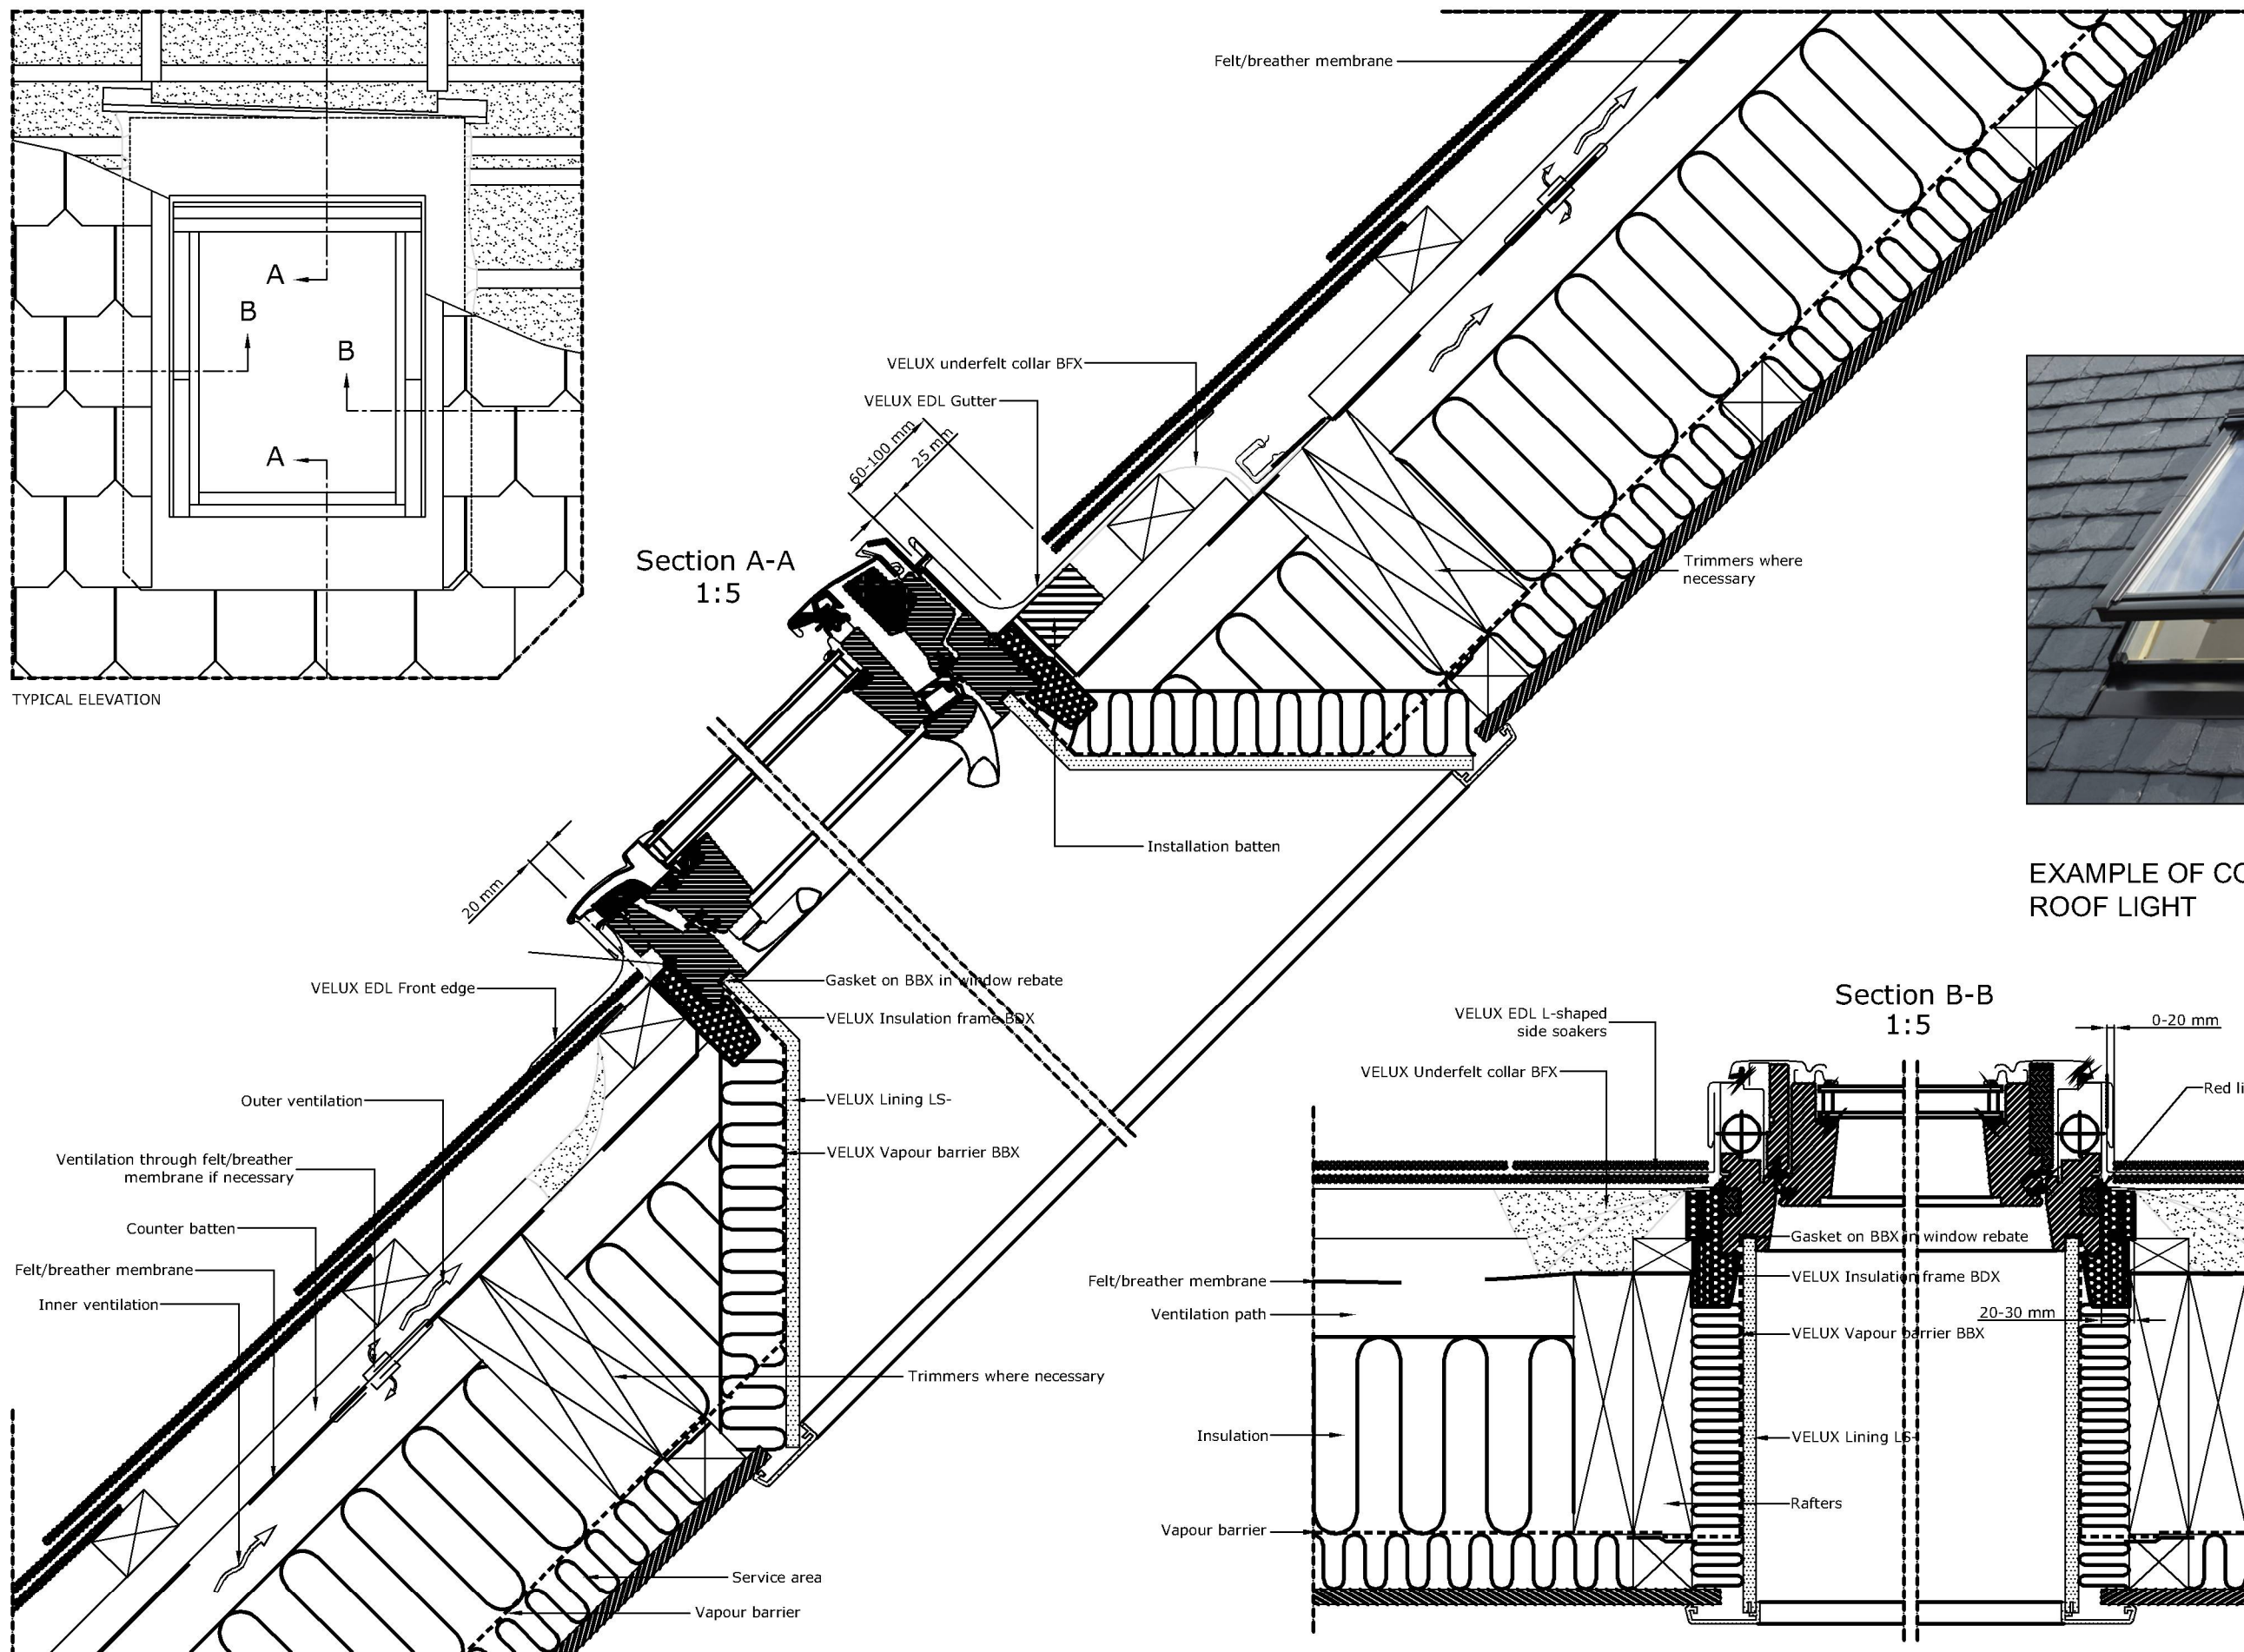

EXAMPLE OF CONSERVATION
ROOF LIGHT

Section B-B
1:5

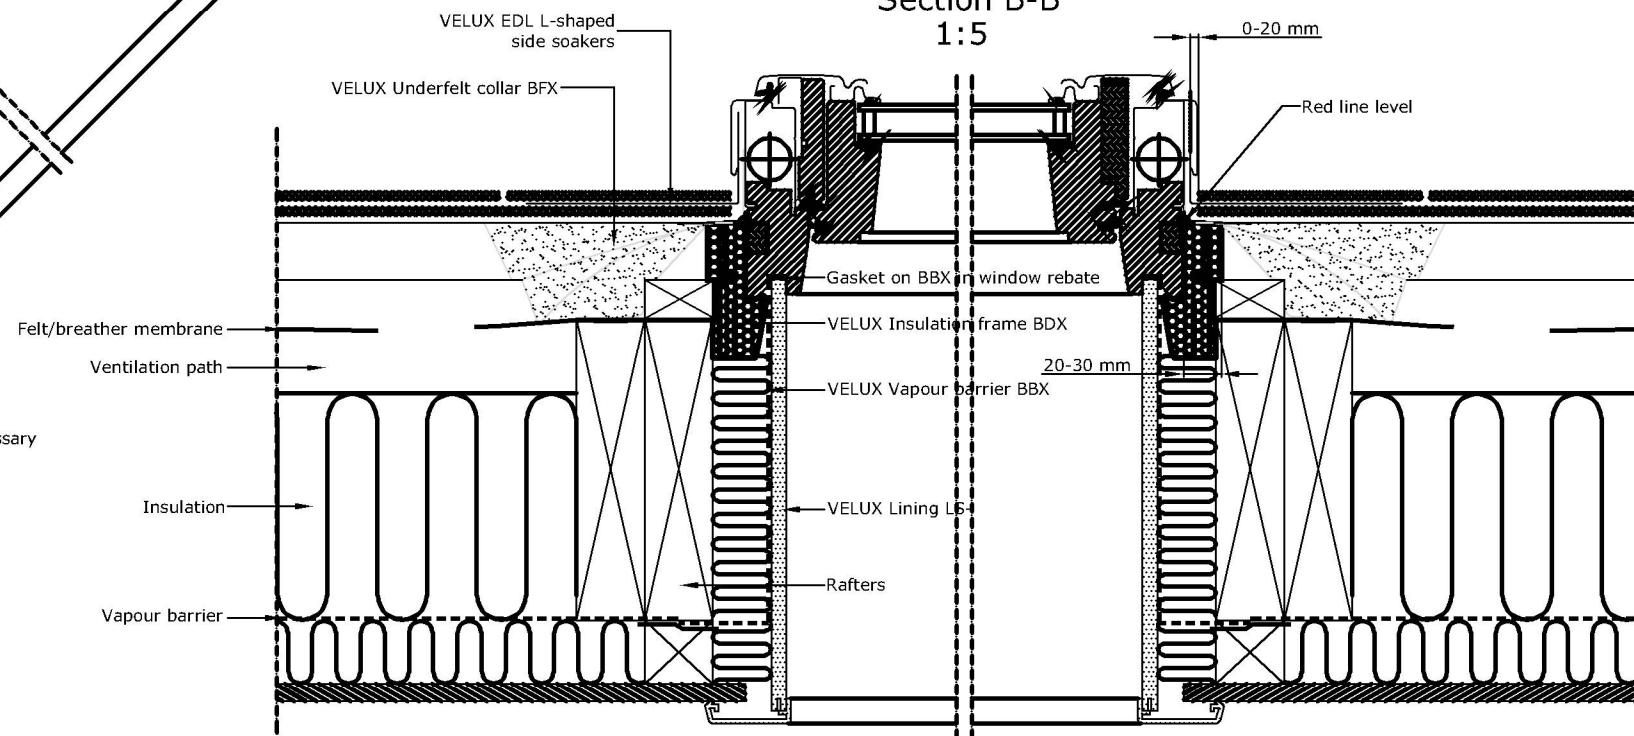

Note:
Do not Scale from this Drawing (except for planning approval).
All dimensions are in millimetres and to be checked on site.
All Dimensions relating to subcontractors or suppliers work
must be checked and agreed between the main contractor and
the sub-contractors and suppliers.

DRAWING TITLE -

PLANNING APPLICATION -
CONSERVATION ROOF LIGHT DETAIL

DATE -
May 2022

DRN -
gp

CHK -
-

SCALE -
1:5 @ A3

DRAWING REF -
22202 PL303

Rev
-

CLIENT -

Mr & Mrs Clift, 89 St Marys Road, Hayling Island, Hants.

grp architectural design

t. 07747 011252 e. gavin.page77@gmail.com