


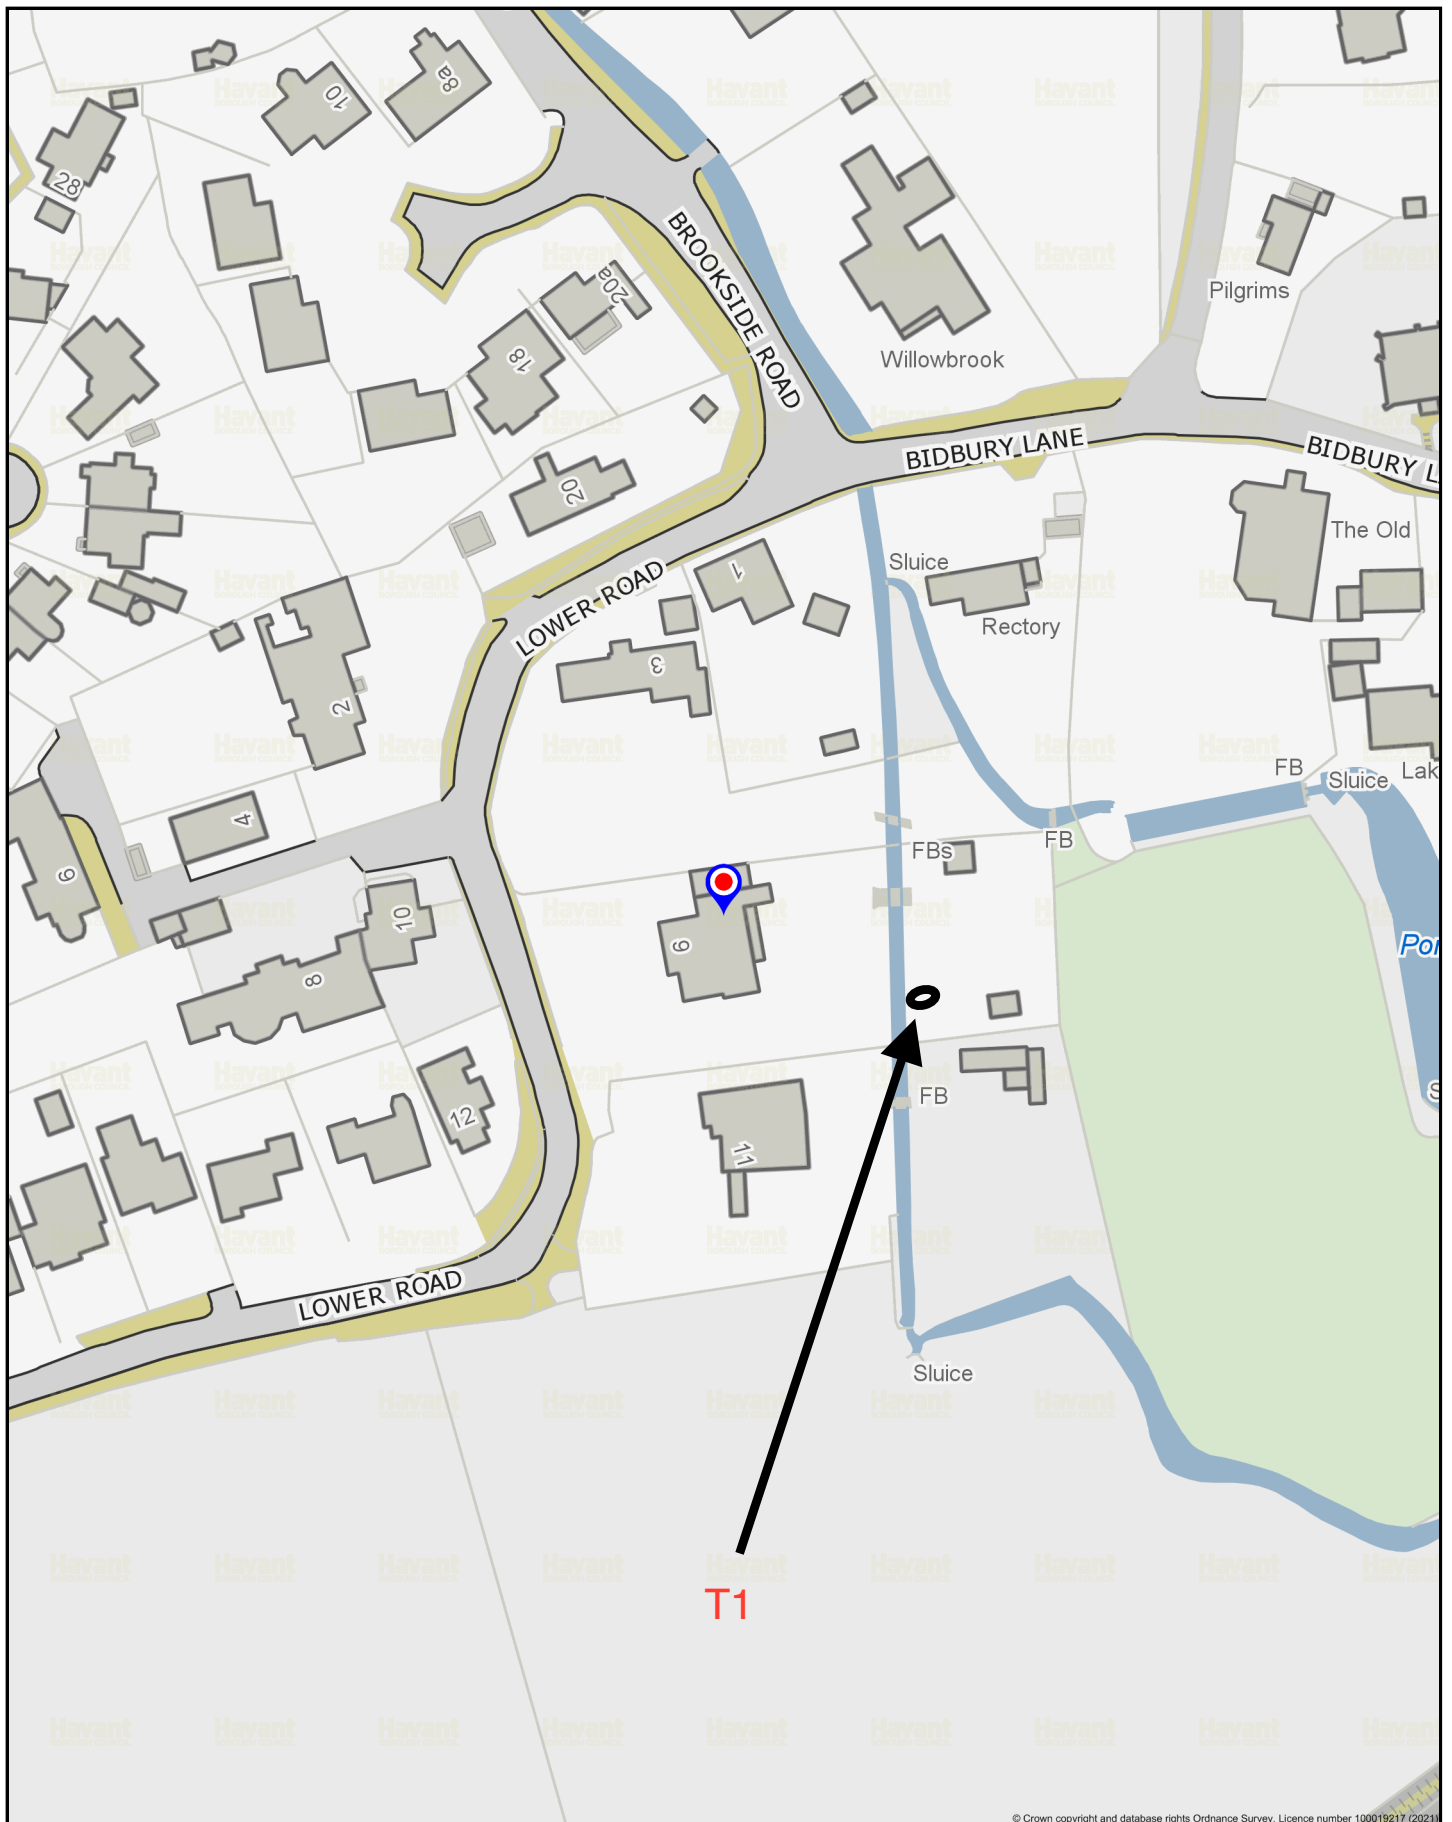

© Crown copyright and database rights Ordnance Survey. Licence number 100019217 (2021)

9 Lower Road

Havant
BOROUGH COUNCIL

N Scale: 1:1250

Printed on: 2022-09-14 11:08:51

© Havant Borough Council - OS Licence 100019217