


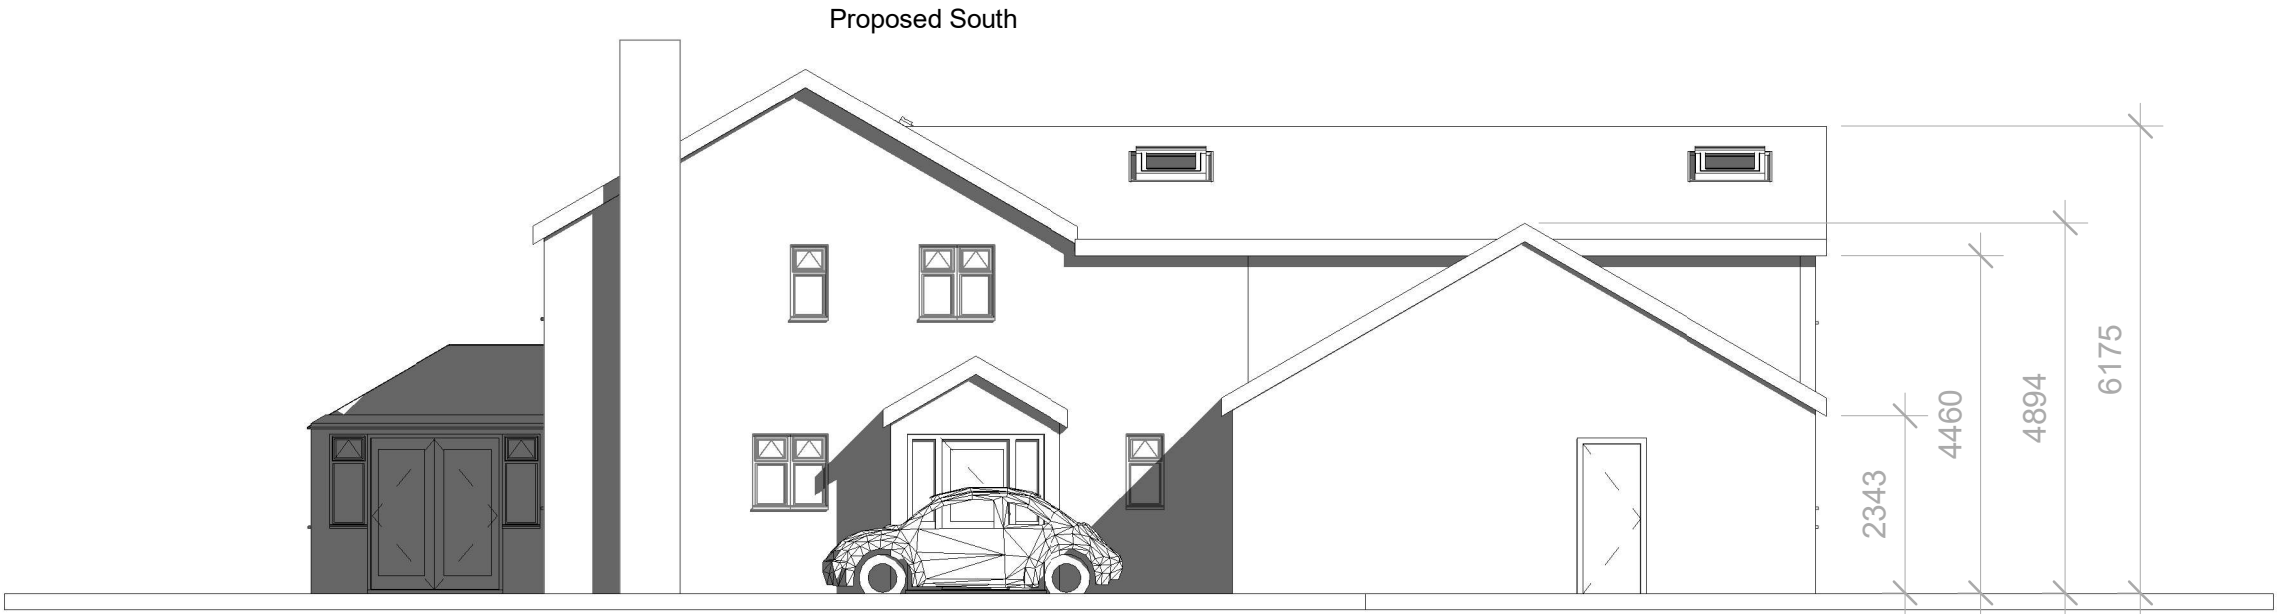

|       |  |     |
|-------|--|-----|
| 1:500 |  | 100 |
| 1:200 |  | 20  |
| 1:100 |  | 10  |
| 1:50  |  | 5   |



(C) Copyright of Parkers Design (Southern) Limited. Any reproduction of these drawings will require written authority from the copyright owner.

Parkers Design Limited - The Studio @ 90, PO9 2PR

www.pexd.co.uk - info@pexd.co.uk - 07776 008822

PROJECT  
110 Southleigh Road PO9 2PS

SHEET  
Elevations South

CLIENT  
A Sakutukwa

|            |            |                |         |
|------------|------------|----------------|---------|
| Date       | Issue Date | Scale (@ A3)   | 1 : 100 |
| Drawn by   | SW         | DRAWING NUMBER | REV     |
| Checked by | SR         | A103 v2        |         |