

0 2 4 6 8 10

PHYSICAL SCALE IN METERS @ 1:100


NOTES:
This drawing has been produced solely for PLANNING/DESIGN.
Do not Scale from this Drawing except for planning purposes.
Any drainage runs shown are presumed and to be checked on site before commencement of works.
This drawing is the copyright of MF Designs Ltd.

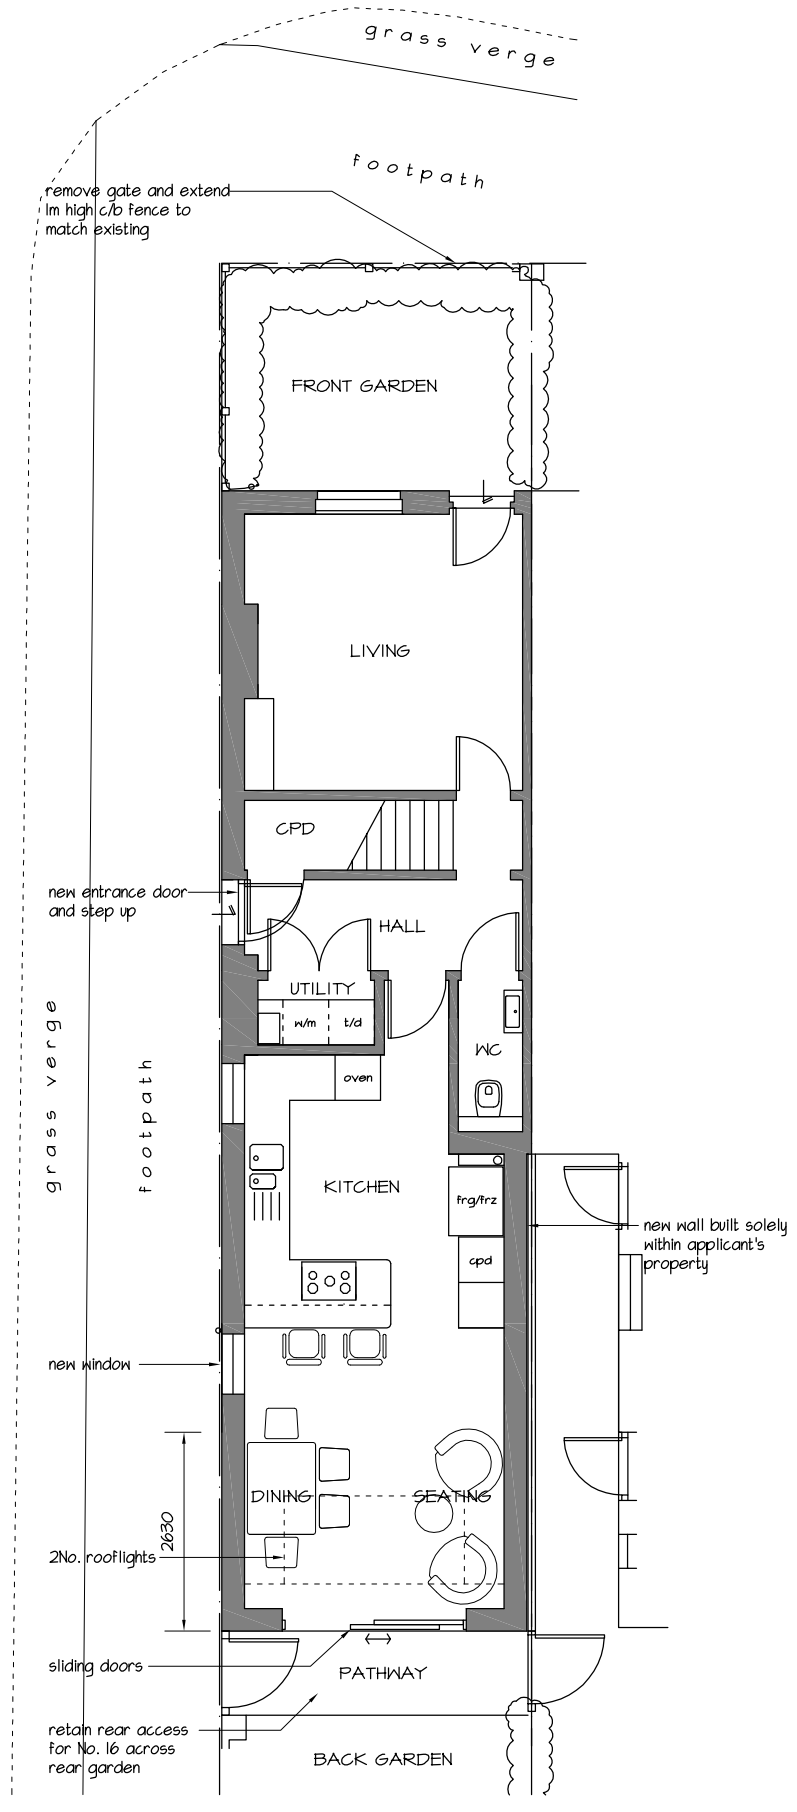


Proposed Ground

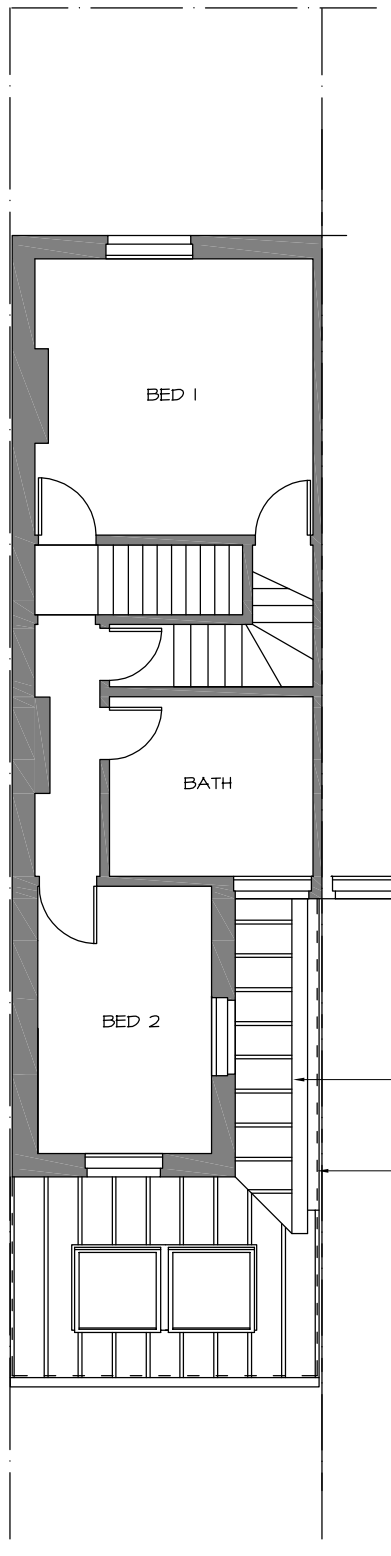


Proposed First

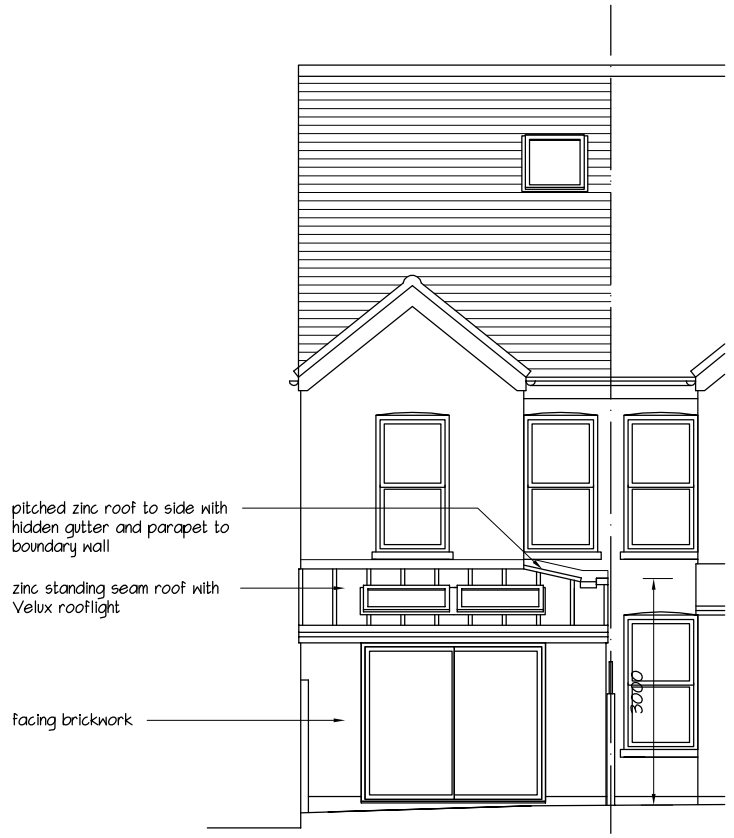

Proposed North

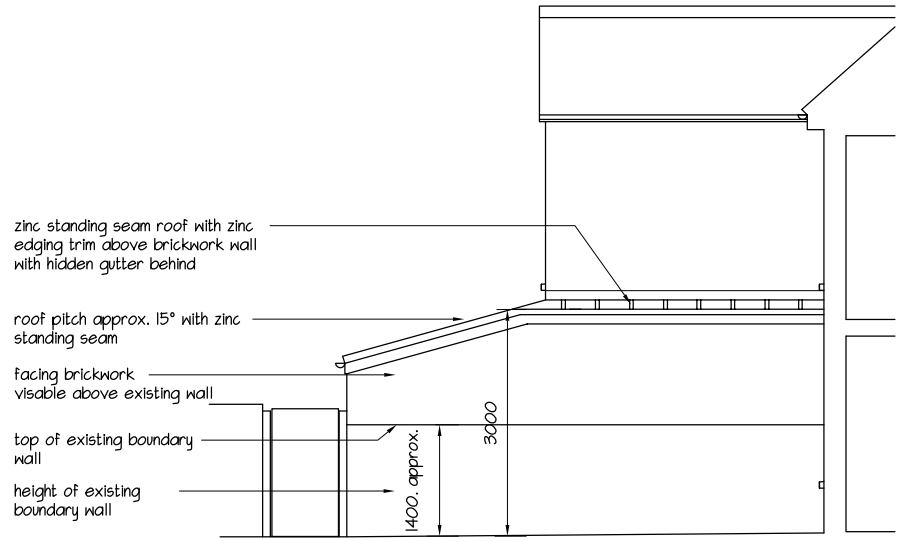

Proposed West

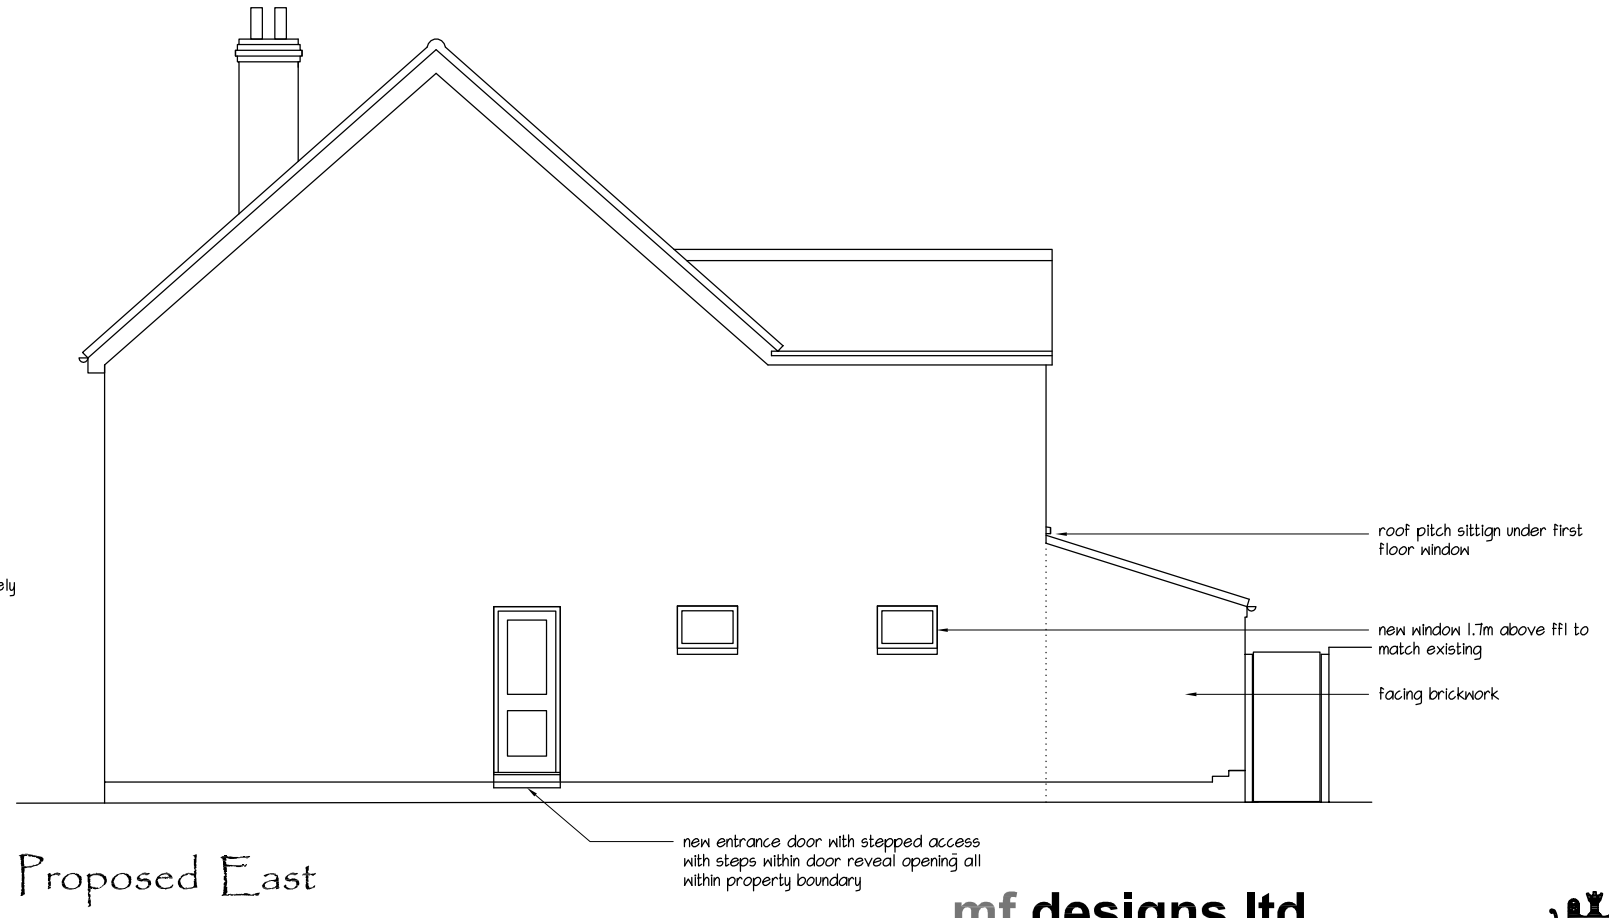

Proposed East

NORTH

EXTENSION & ALTERATIONS - 14 Bosmere Gardens, Emsworth. PO10 7NP

mf designs ltd
Chartered Architects
36 Grove Road • Havant • Hampshire • PO9 1AR t/f 02392 470967
Director: Martin Farrer RIBA • Co Registration No.4507379 e admin@mfdesigns.org.uk

Date: Aug 2022 Job No: 3301
Scale: 1:100 Drg No: P_01