


26 King Street PO10 7AZ

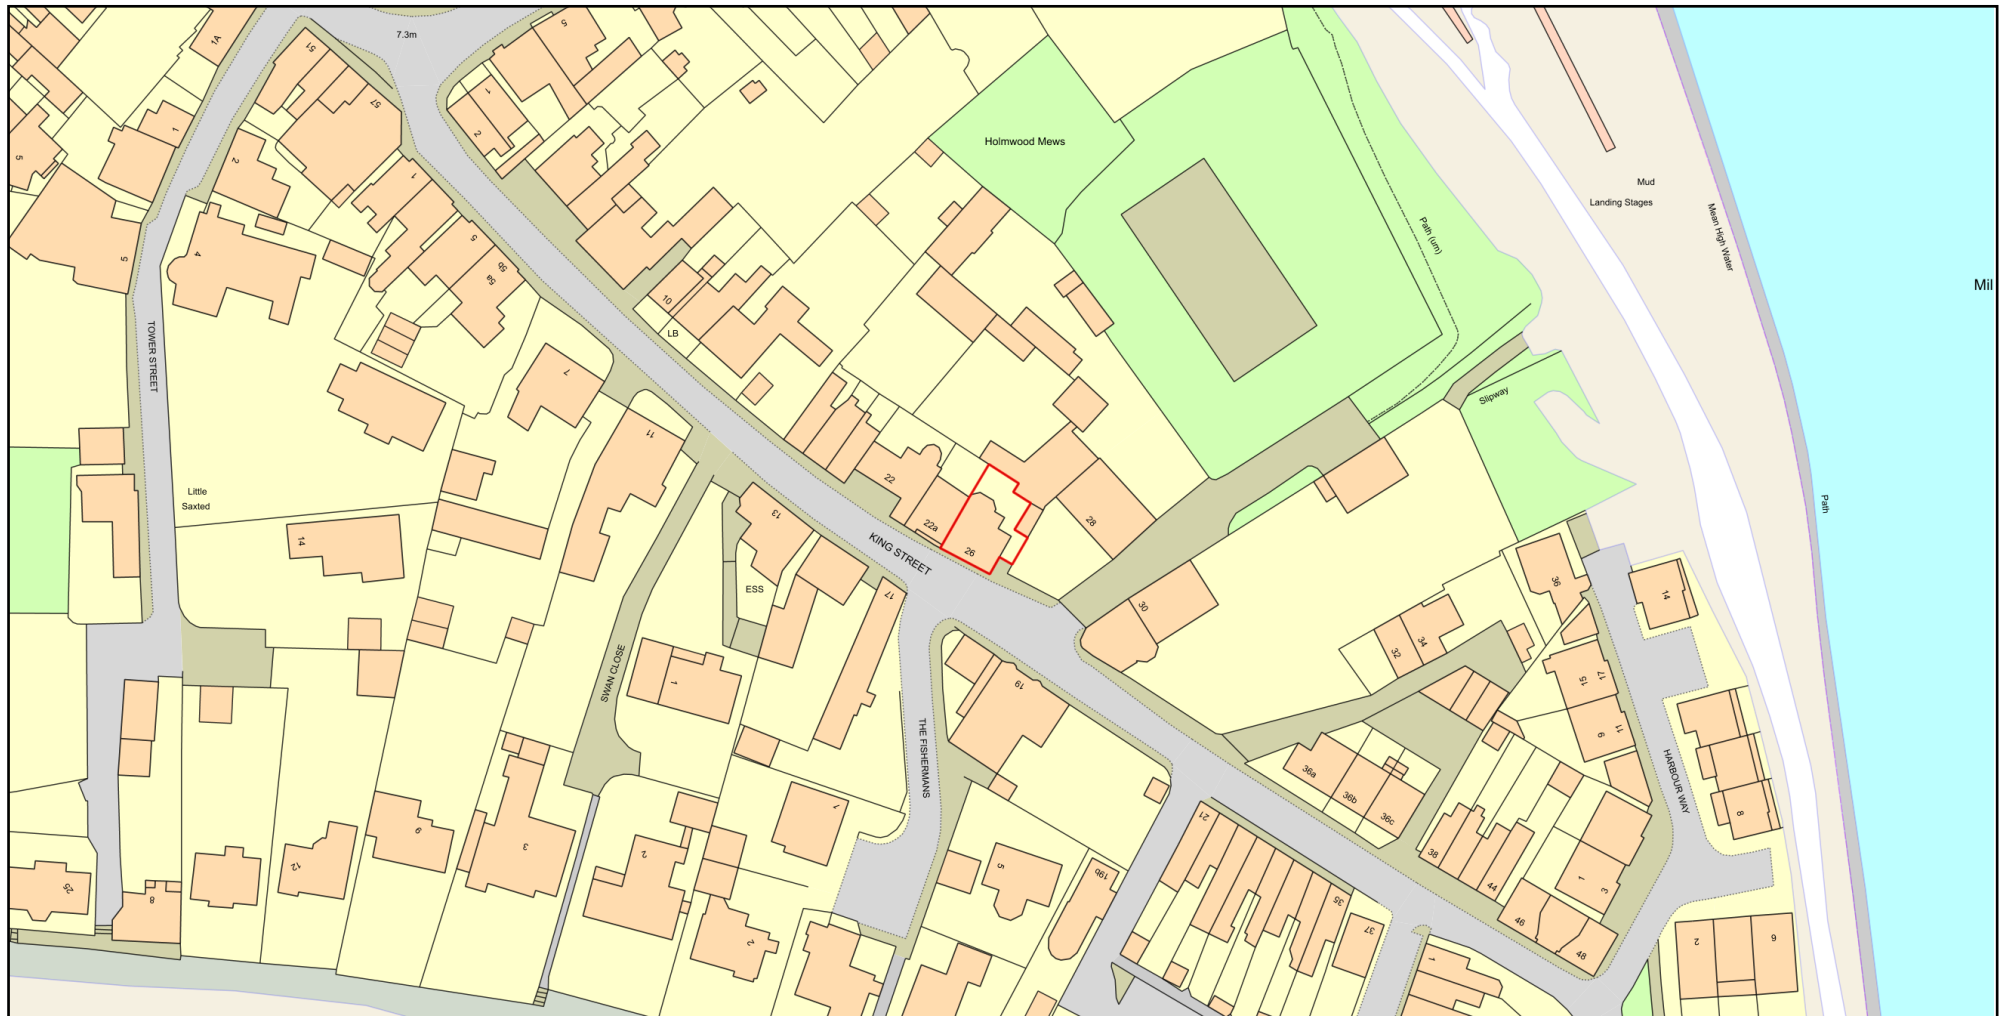

0 50
Metres



Plan Produced for: Tim Crabtree
Date Produced: 06 Jan 2023
Plan Reference Number: TQRQM23006091619411
Scale: 1:1250 @ A4
© Crown copyright and database rights 2021 OS 100042766

