



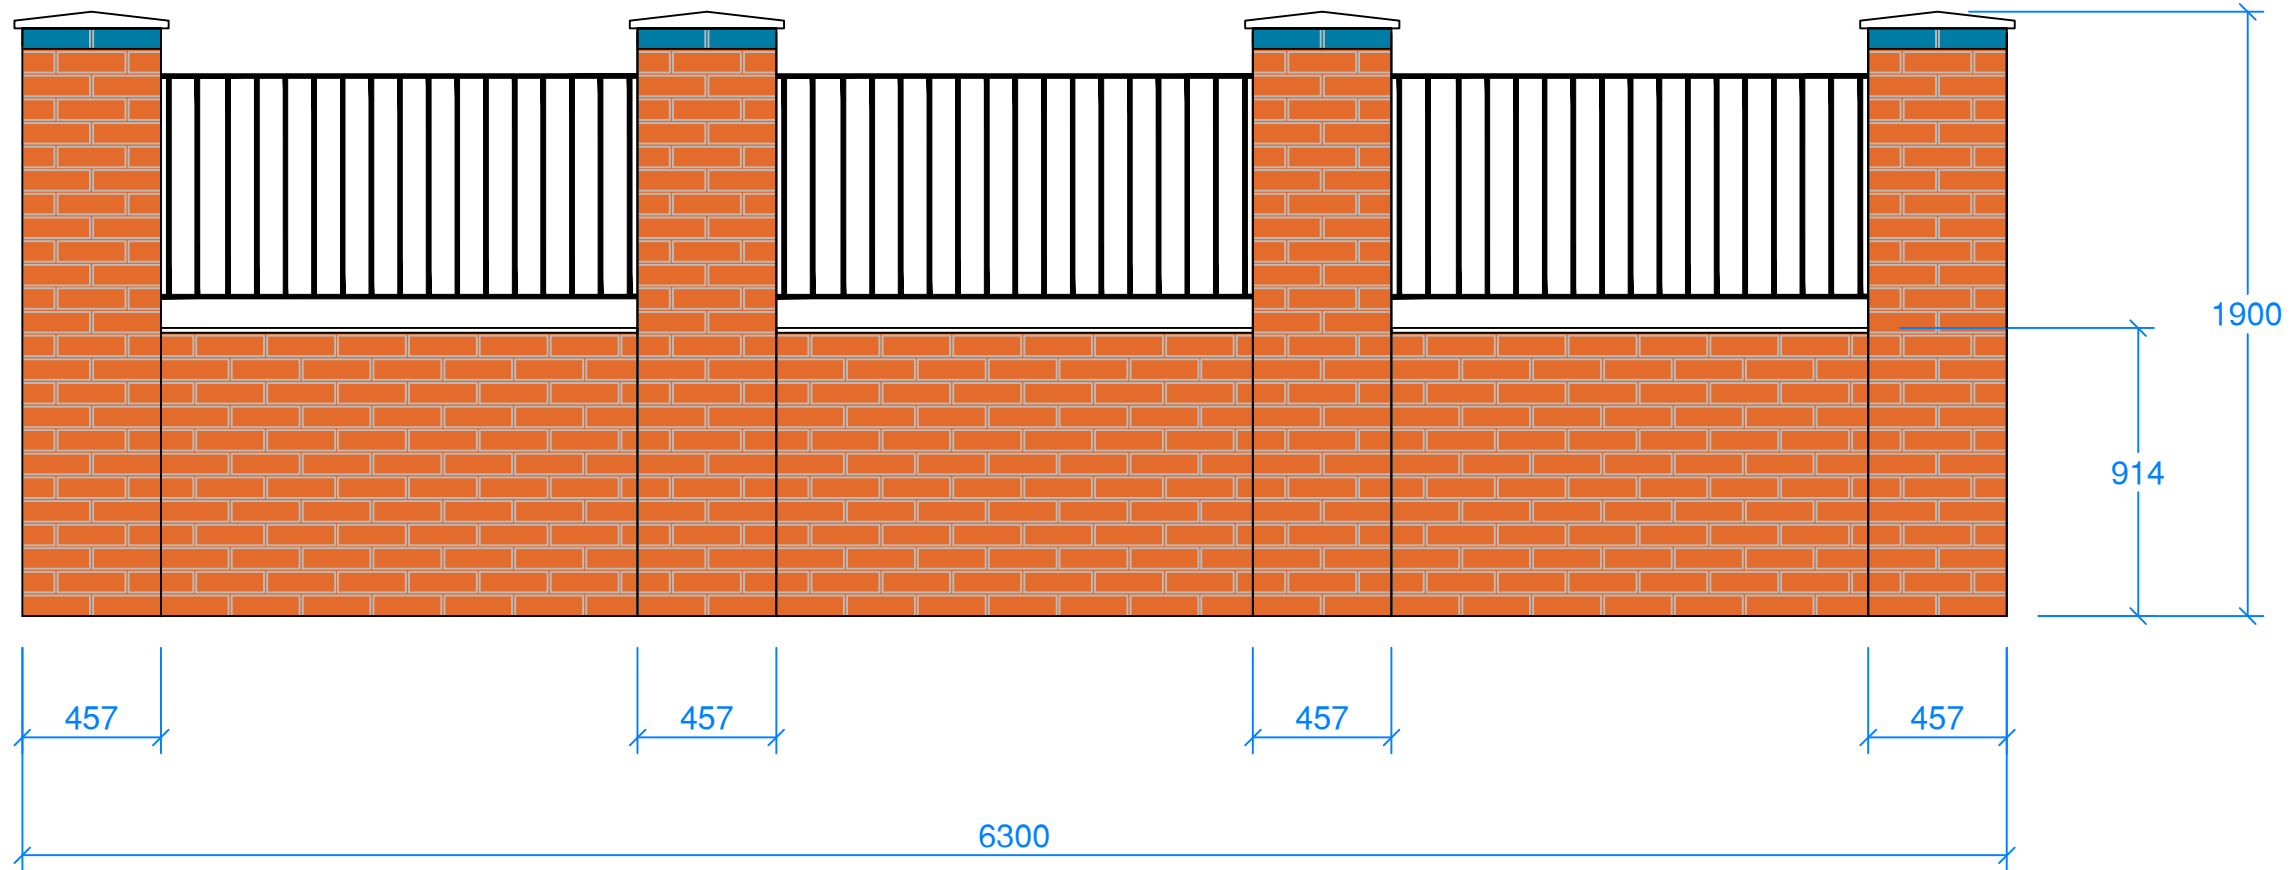

Proposed Front Wall Elevation

0m 1m
Scale @ 1:25

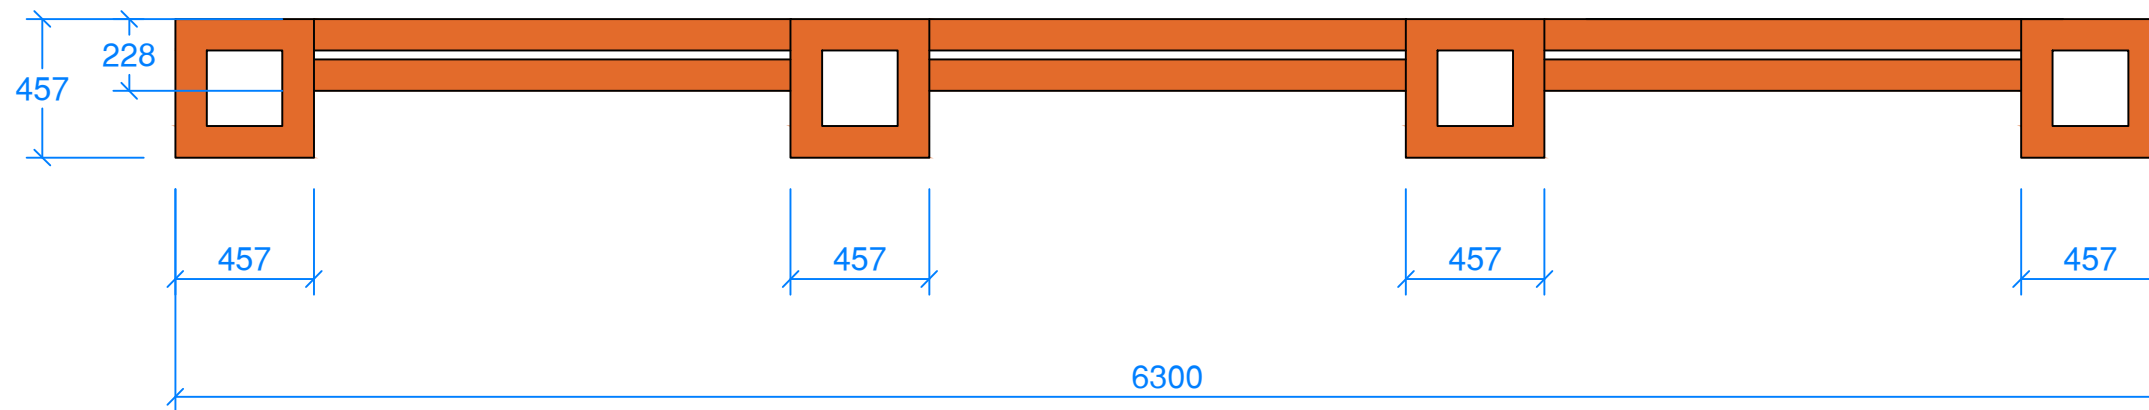

Proposed Front Wall Plan

REV.	DATE:	DESCRIPTION:	DRAWN BY:
REVISIONS:			
57 Stakes Hill Road, Waterloooville, PO7 7LD			
CLIENT:			
New Proposed Front Boundary Wall			
PROJECT:			
Proposed Wall Plan & Elevation			
DRAWING TITLE:			
ISD515-BR			
DRAWING NO:		REVISION:	
MA		08/11/2022	
DRAWN BY:		DATE:	
		SCALE:	
		1:25@A3	