


A.2. Figure A-2 - On-Site Management Areas

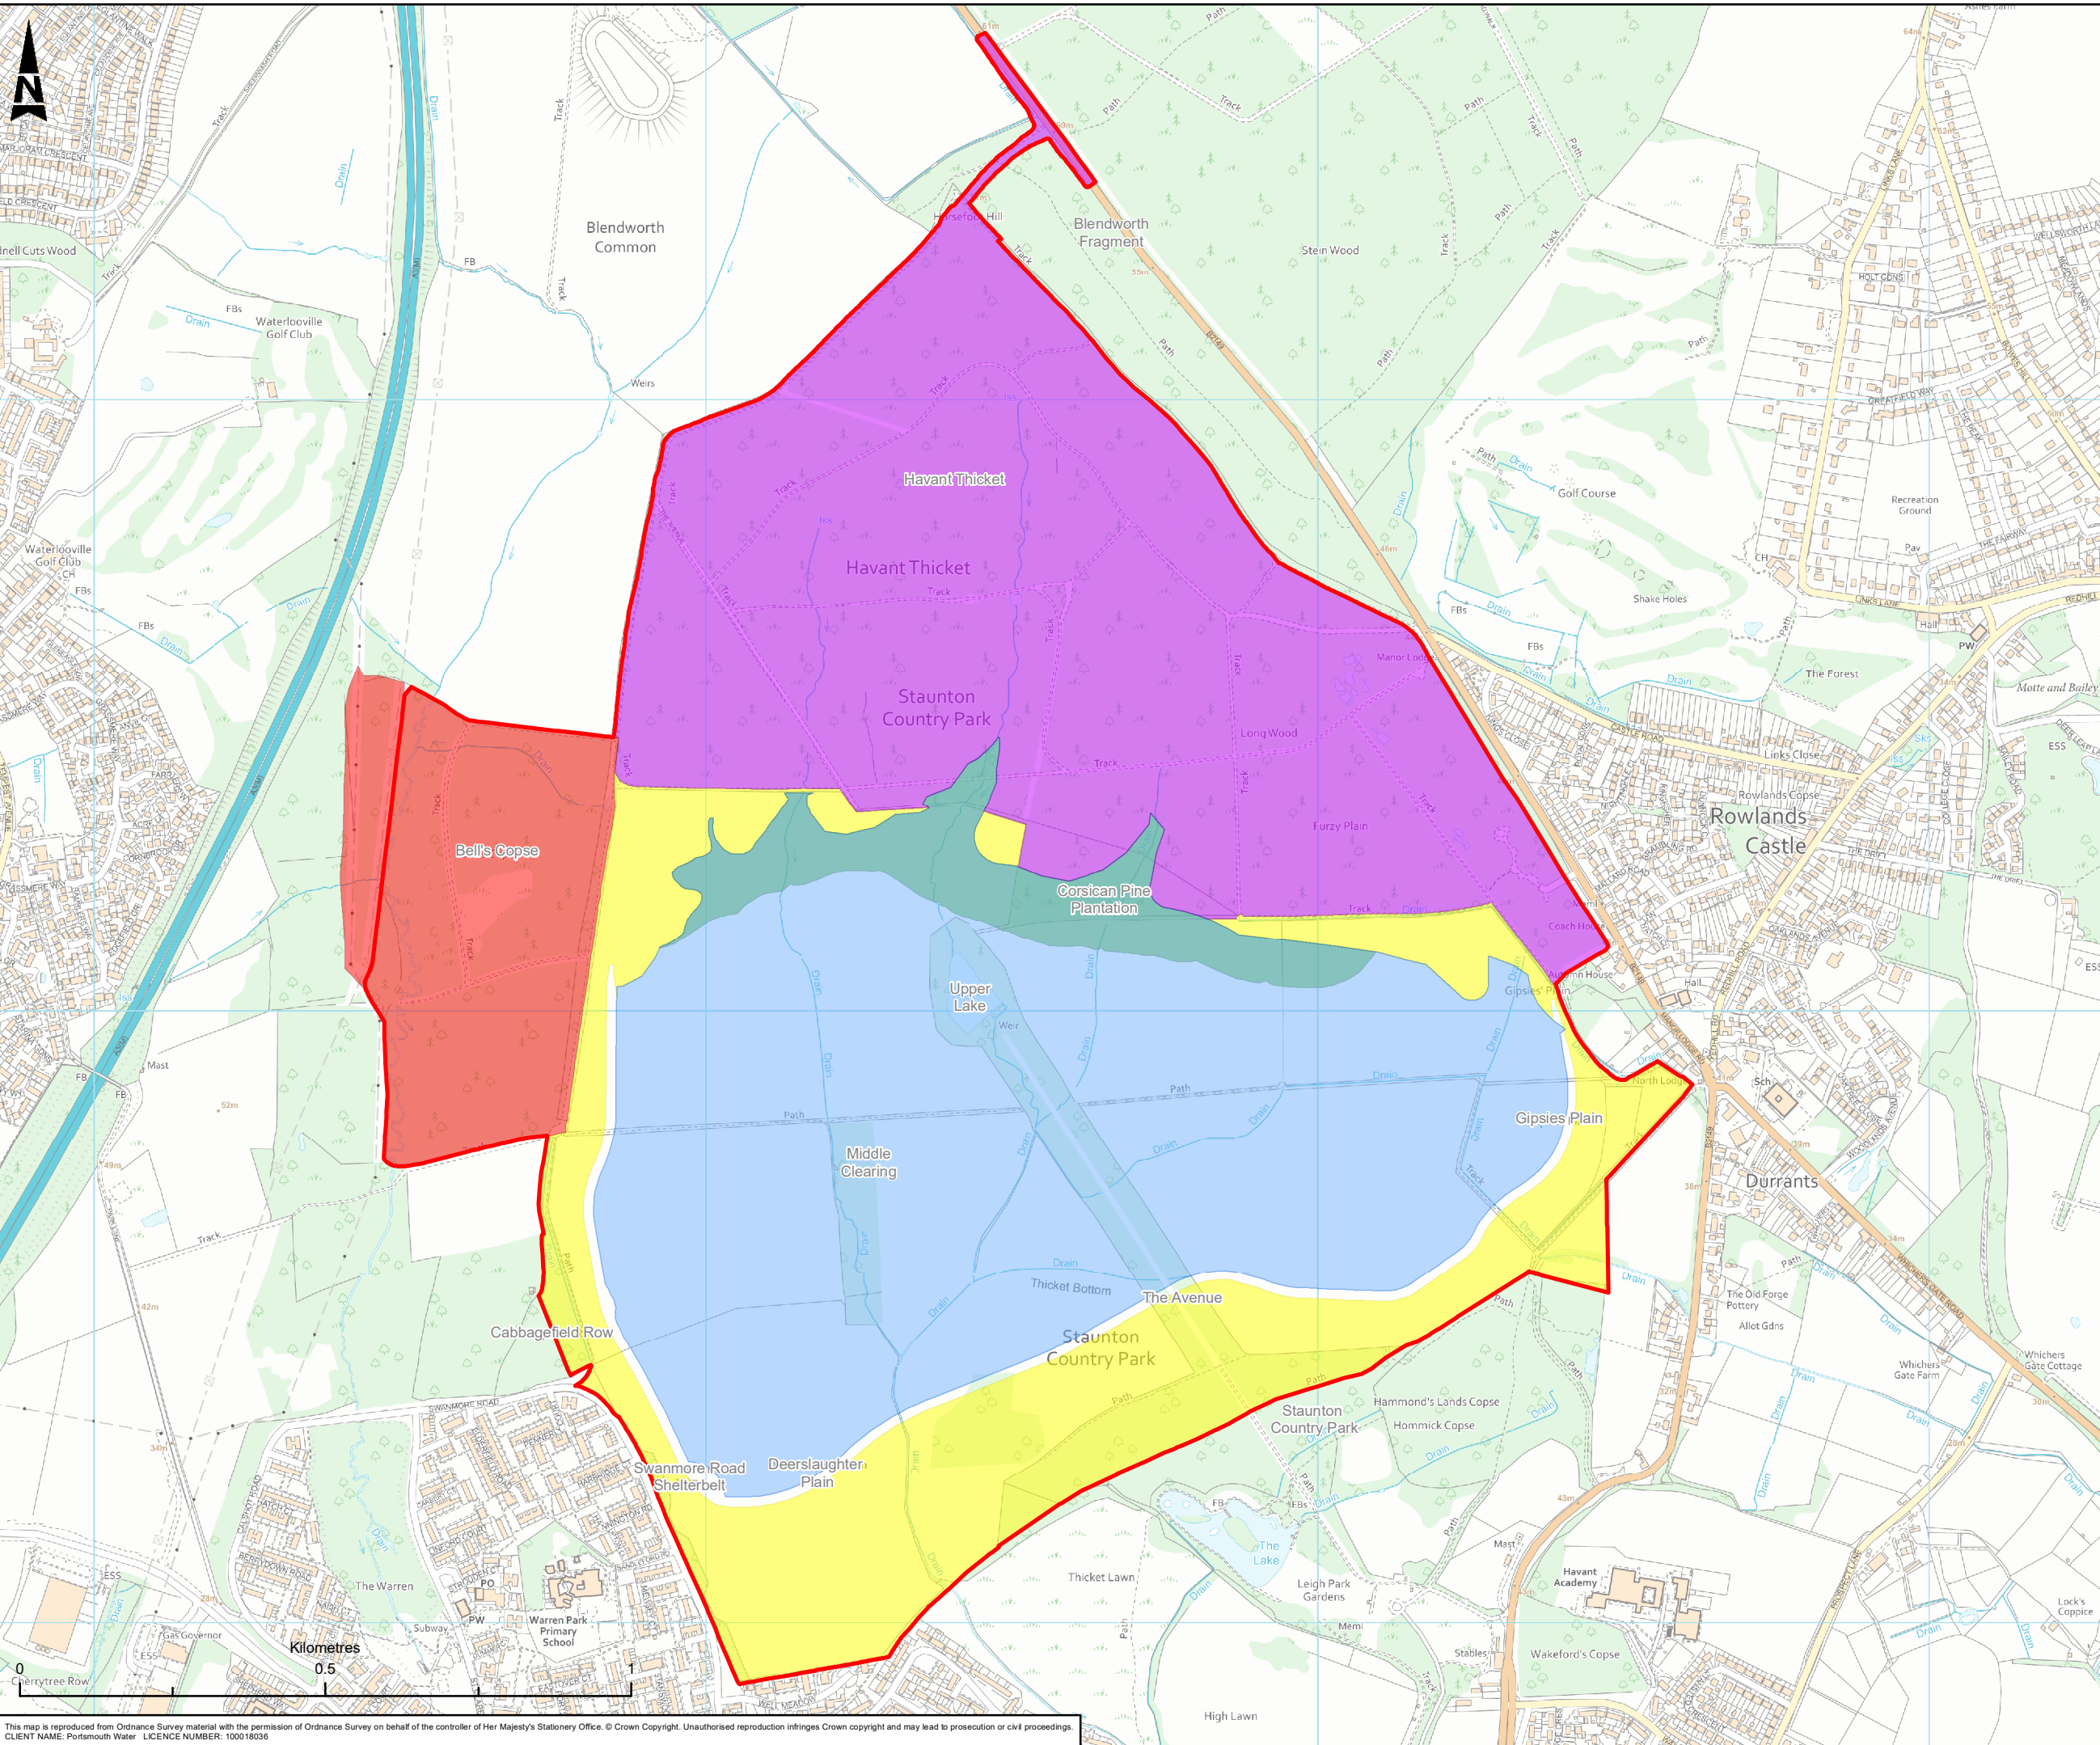

- Red Line Boundary
- Bells Copse Management Area
- Havant Thicket Woodland Management Area
- Reservoir and Embankment Management Area
- Staunton Country Park Management Area
- Wetland Management Area

CO1	EM	HM	MG	SM	PUBLISHED	07/07/2022
Rev.	Dn By	Ckd By	Rev By	Auth By	Description	Date

ATKINS
Member of the SNC-Lavalin Group

Aztec West
500 Park Avenue
Almondsbury
Bristol
BS32 4RZ

Tel: +44 (0) 1454 6620000
Fax: +44 (0) 1454 663333
www.atkinsglobal.com

Copyright © Atkins Limited (2022)

Drawing Suitability	Status
PUBLISHED	A1

Contractors Drawing Number:
HTR - ATK - ZZ - ZZ - GS - L - 0009

Project | Originator | Volume | Location | Type | Role | Number

Telephone: Havant (023) 9249 9888
Fax: Havant (023) 9245 3632
Website: www.portsmouthwater.co.uk
Registered Office: PO Box 8 West Street
Havant Hampshire PO9 1LG
REGISTERED IN ENGLAND No. 2536455

Portsmouth Water

Project Ref. No	Sheet	Scale	Sheet Size
5169117	1 of 1	1:10,000	A3

Project Title
HAVANT THICKET RESERVOIR

Drawing Title
MANAGEMENT AREAS PLAN

Portsmouth Water Drawing Number	Rev
	C01

A.3. Figure A-3 - On-Site Retained, Enhanced and Created Habitat

Atkins Limited
Woodcote Grove
Ashley Road
Epsom
KT18 5BW

Tel: +44 (0)1372 726140
ecology@atkinsglobal.com

© Atkins Limited except where stated otherwise