



0 1 2 3m

All dimension and levels to be checked on site prior to construction

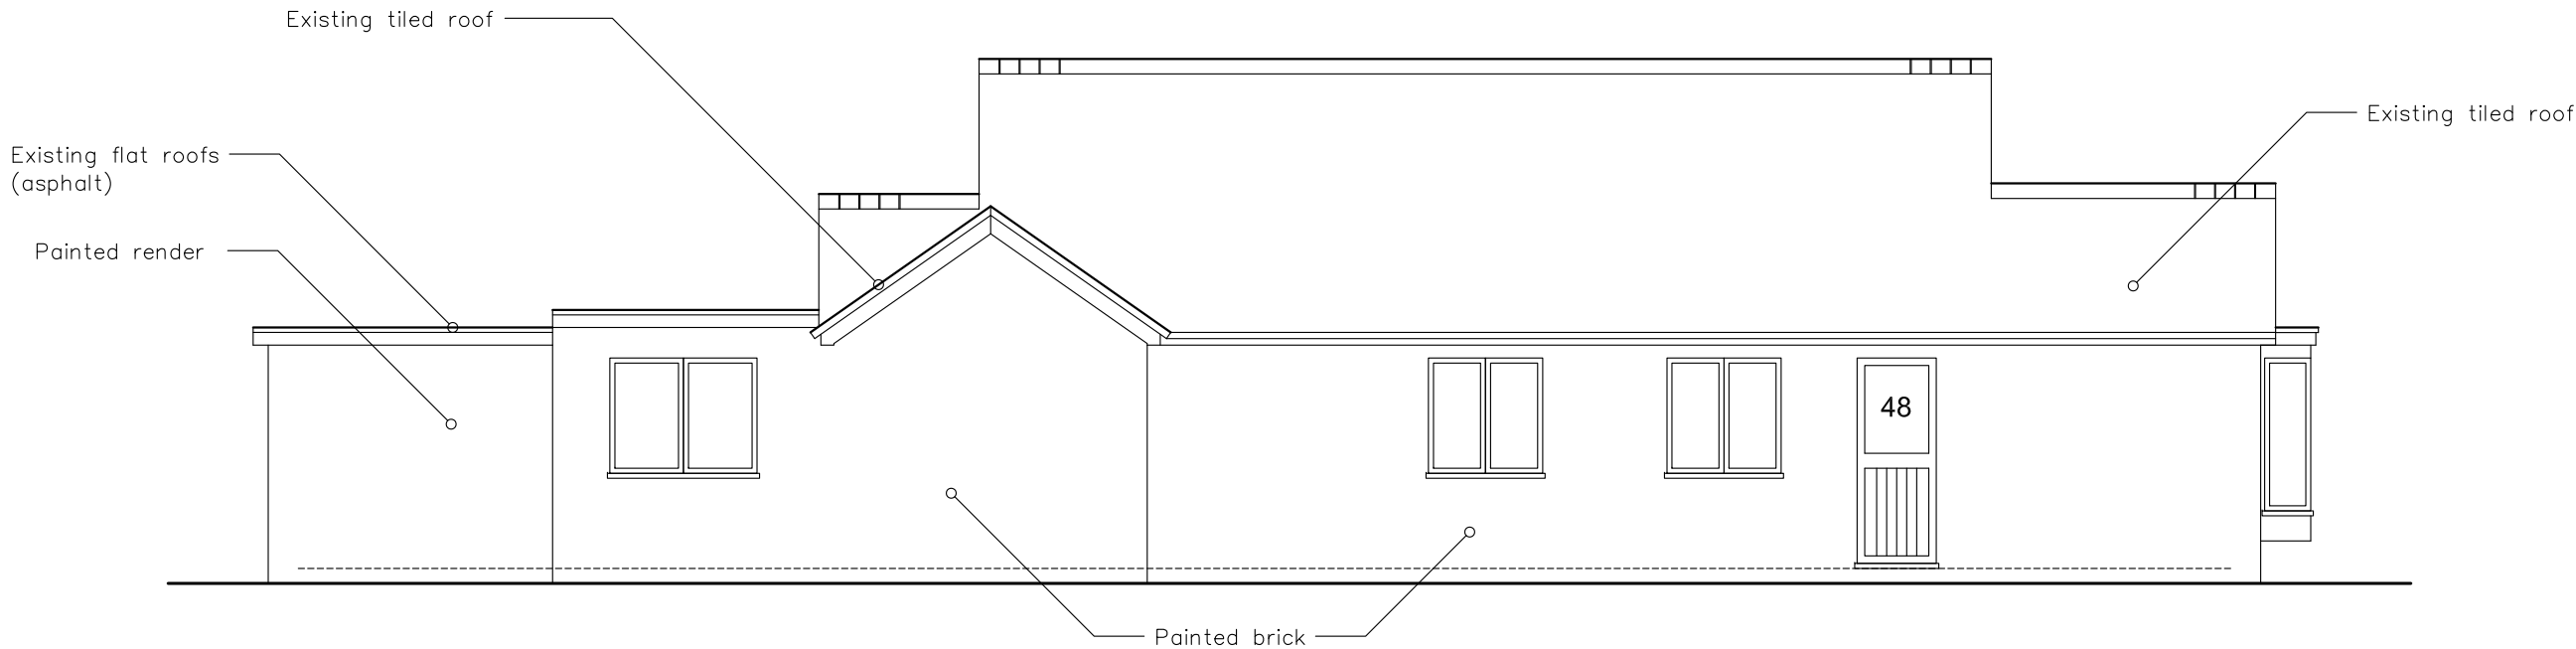

EXISTING EAST ELEVATION

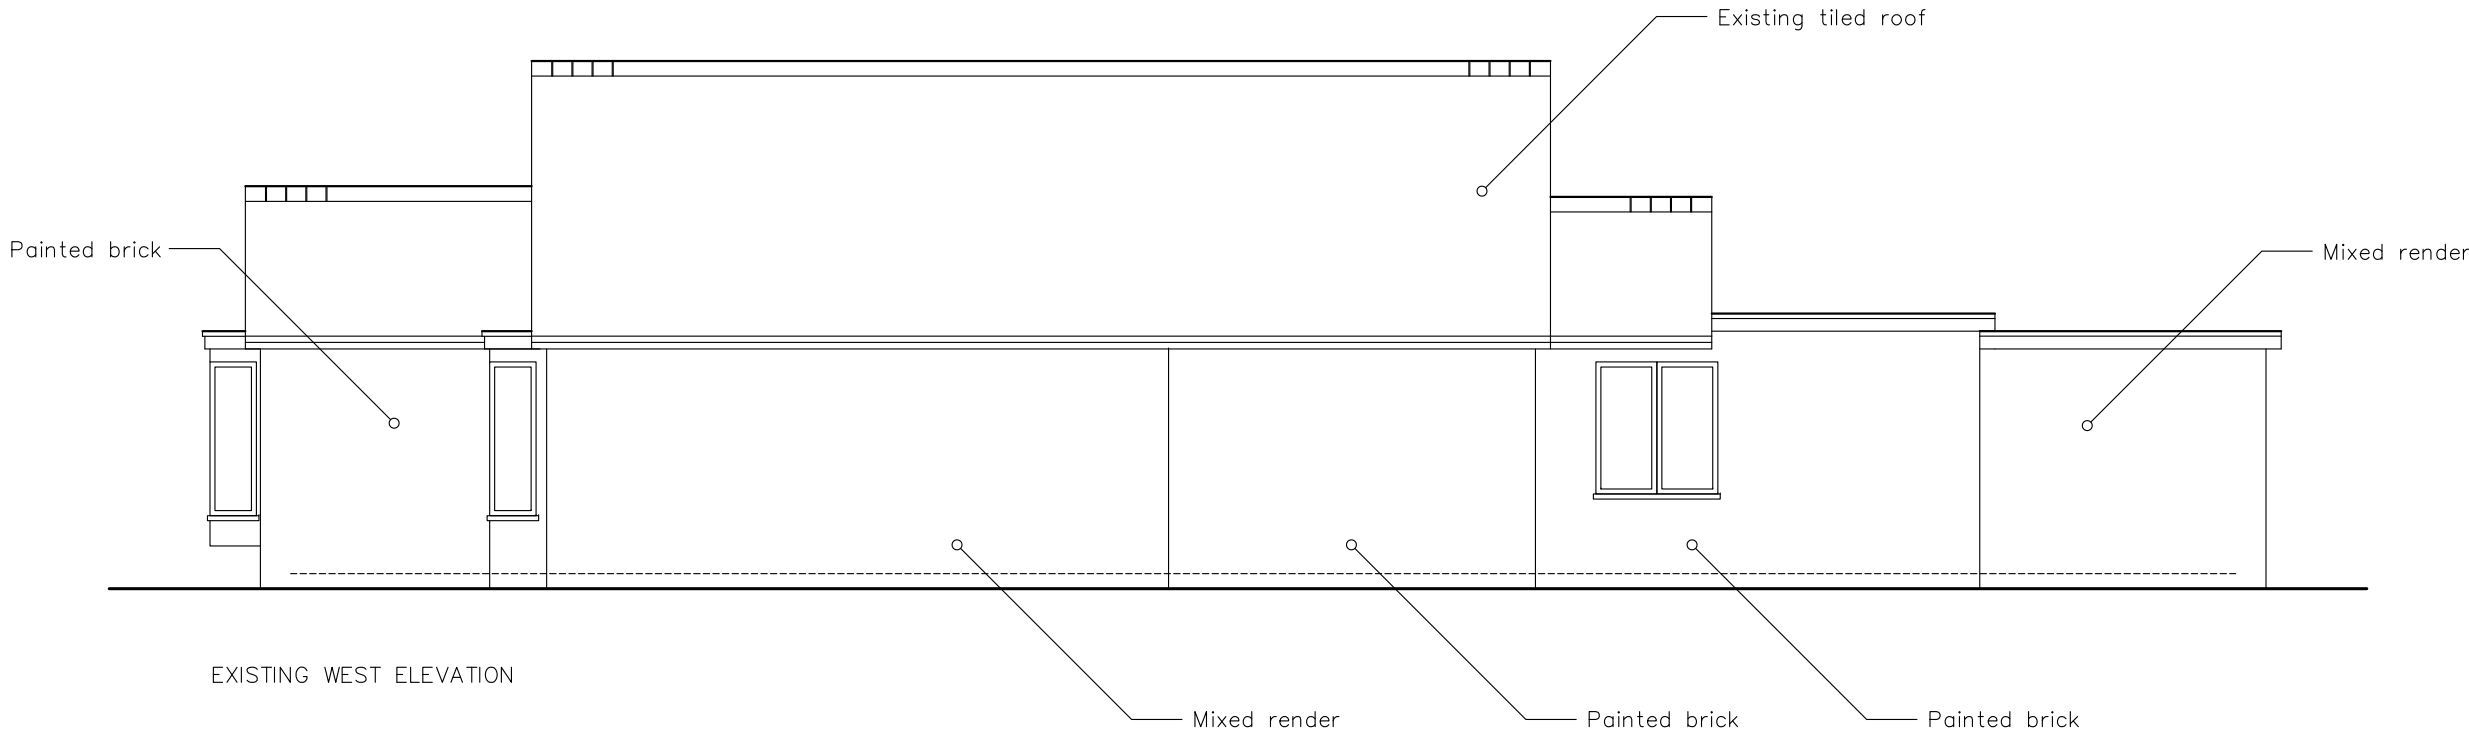

EXISTING WEST ELEVATION

CLIENT:	PROJECT:	DRAWING TITLE:	NOTES:
Mr & Mrs Hatcher 48 Selsmore Road Hayling Island Hampshire PO11 9LD	48 Selsmore Road Hayling Island Hampshire PO11 9LD	Existing East & West Elevation 003 1:75 @ A3	