PROPOSED FLOOR LAYOUTS
SCALE 1:100

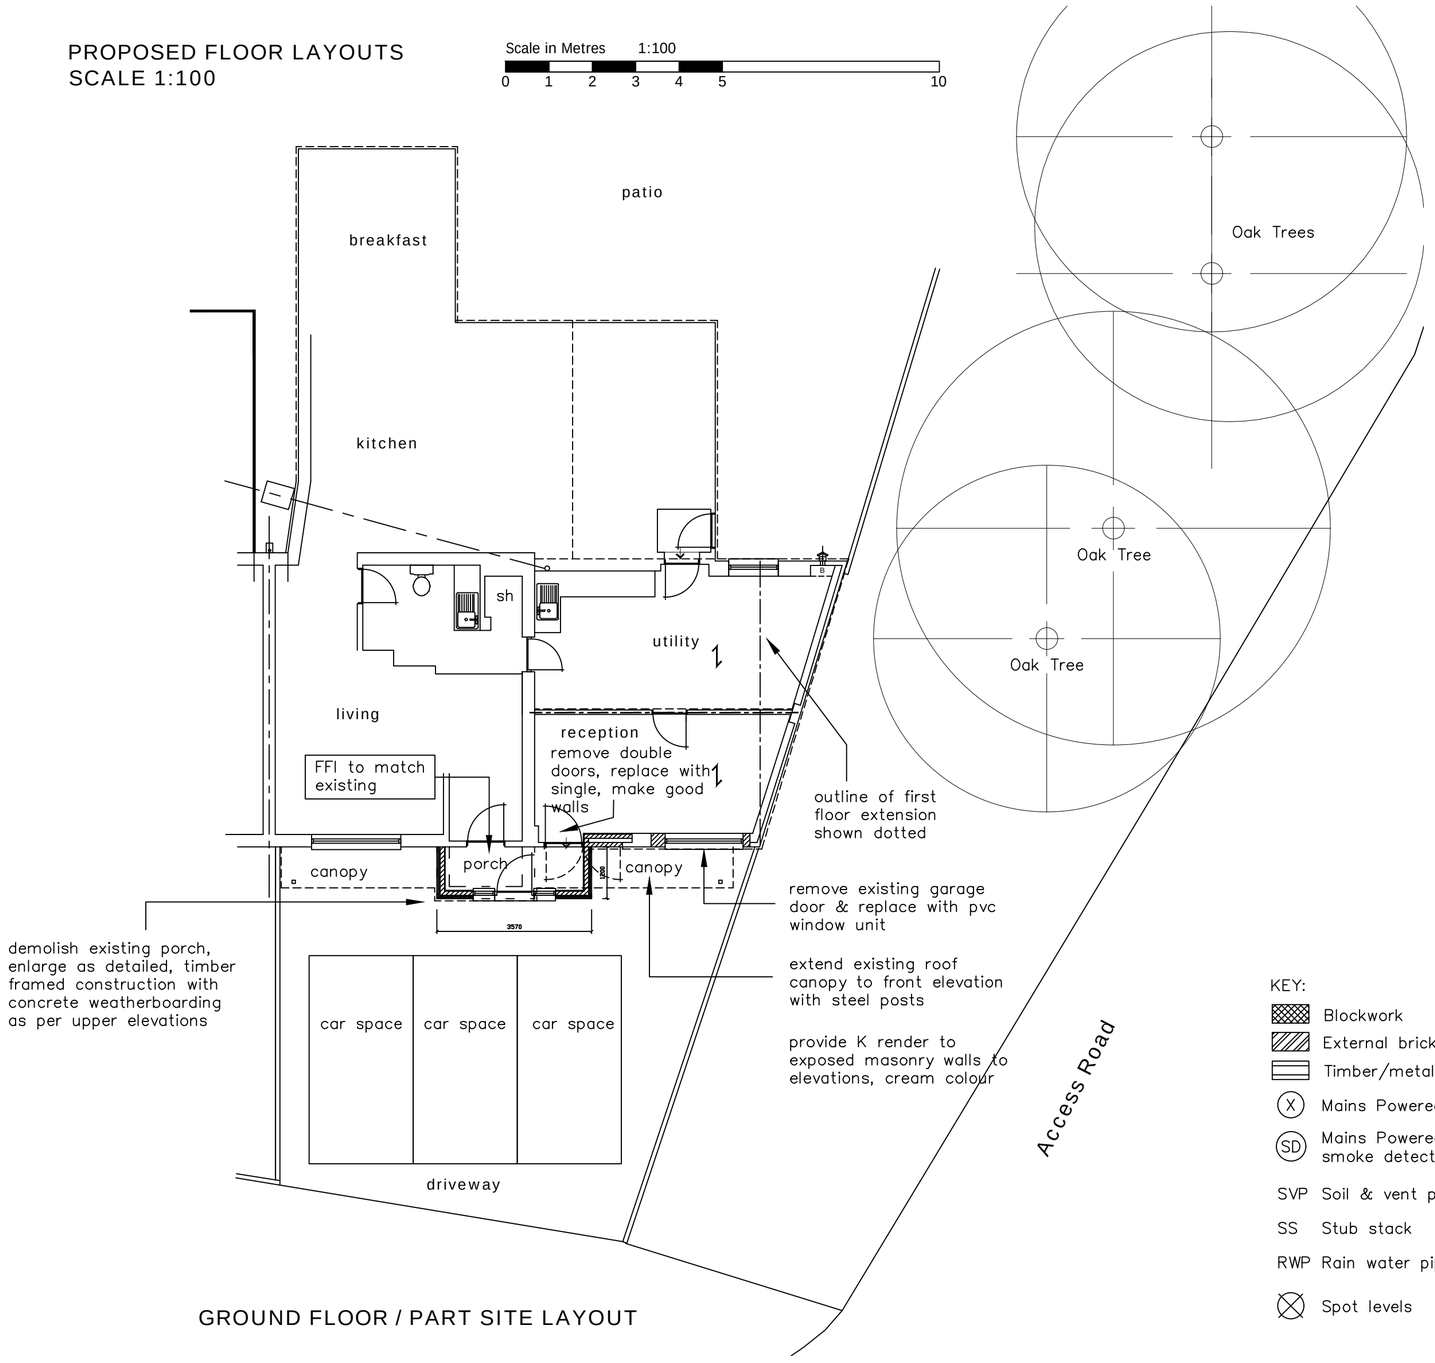

GROUND FLOOR / PART SITE LAYOUT

KEY:

- Blockwork
- External brickwork
- Timber/metal framed stud walling
- (X) Mains Powered Extract Fan
- (SD) Mains Powered interconnecting smoke detectors
- SVP Soil & vent pipe
- SS Stub stack
- RWP Rain water pipe
- Spot levels

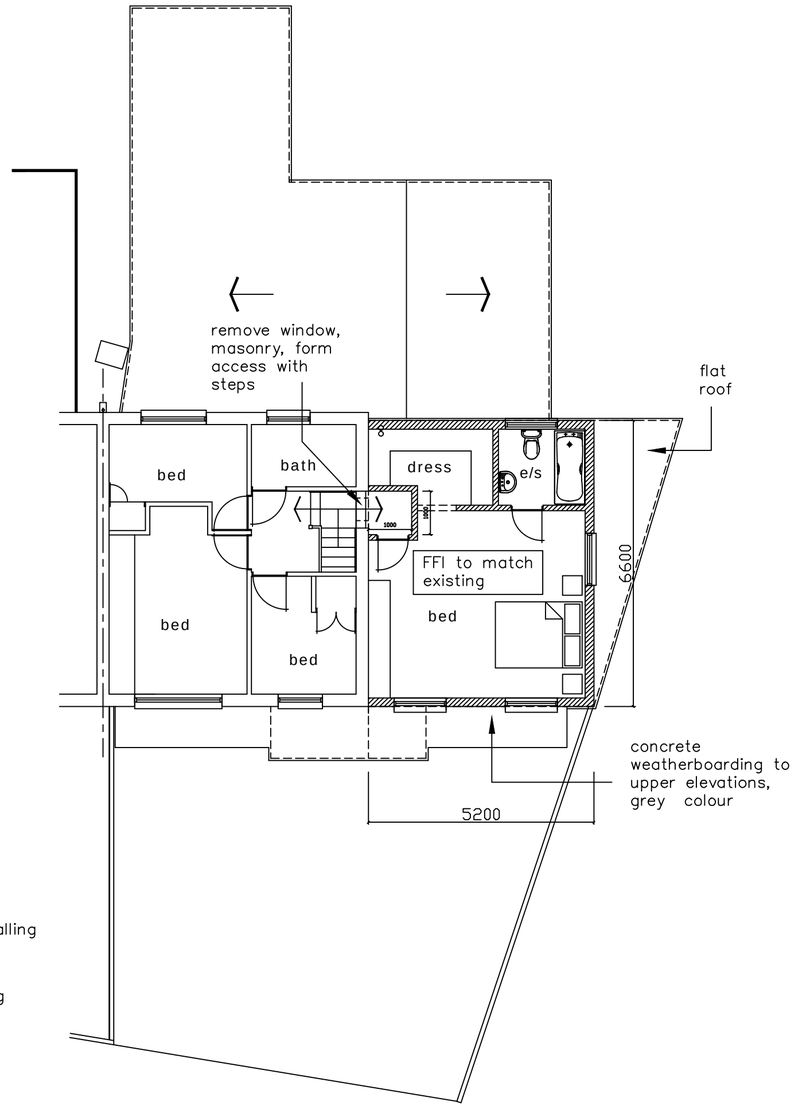

FIRST FLOOR

NOTES:	Ammendments:	Key:	Client Name & Address:	Project Address:	Drawing Details:			
The design and construction of this project shall be in accordance with the current Building Regulations & NHBC Standards. These notes & drawings have been prepared solely for the purpose of Planning & Building Regulation approval. Do not scale from this drawing unless for Planning purposes. All dimensions to be checked on-site and any alterations to be approved by the Architect and/or client prior to any work commencing. **Ordnance Survey Licence No: 100047591** This drawing to be copyright and to be read in conjunction with all other drawings			Mr & Mrs M Saliba 91 Farringdon Road Havant PO9 2Lp	91 Farringdon Road Havant PO9 2Lp	PLANNING DRAWING Proposed Floor Layouts			
					Project No: 975	Drawing No: 3	Rev No:	
					Scale: 1:100 @ A2	Drawn: BWH	Date: 07/06/22	

B H ARCHITECTURE Ltd
Heath Cottage
Newlands Lane
Purbrook
Waterlooville
Hants
PO7 5SQ
Tel: 023 9223 2322
Mob: 07747 771808
E-mail:bernard@bernardharding.com