


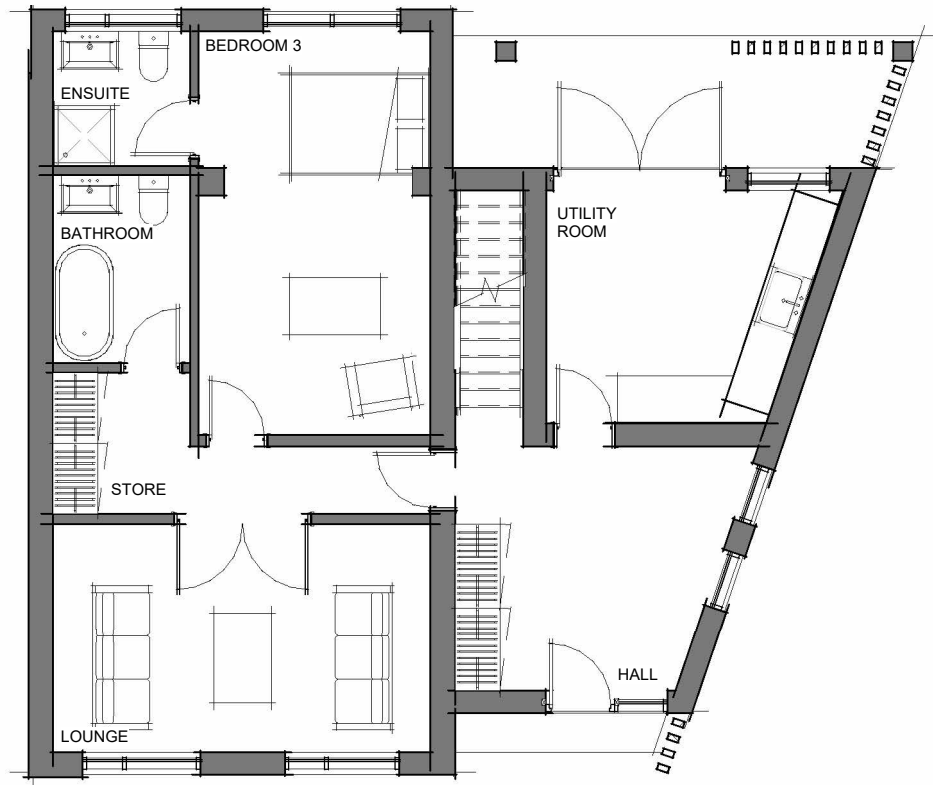
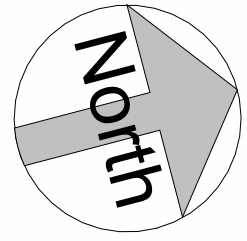


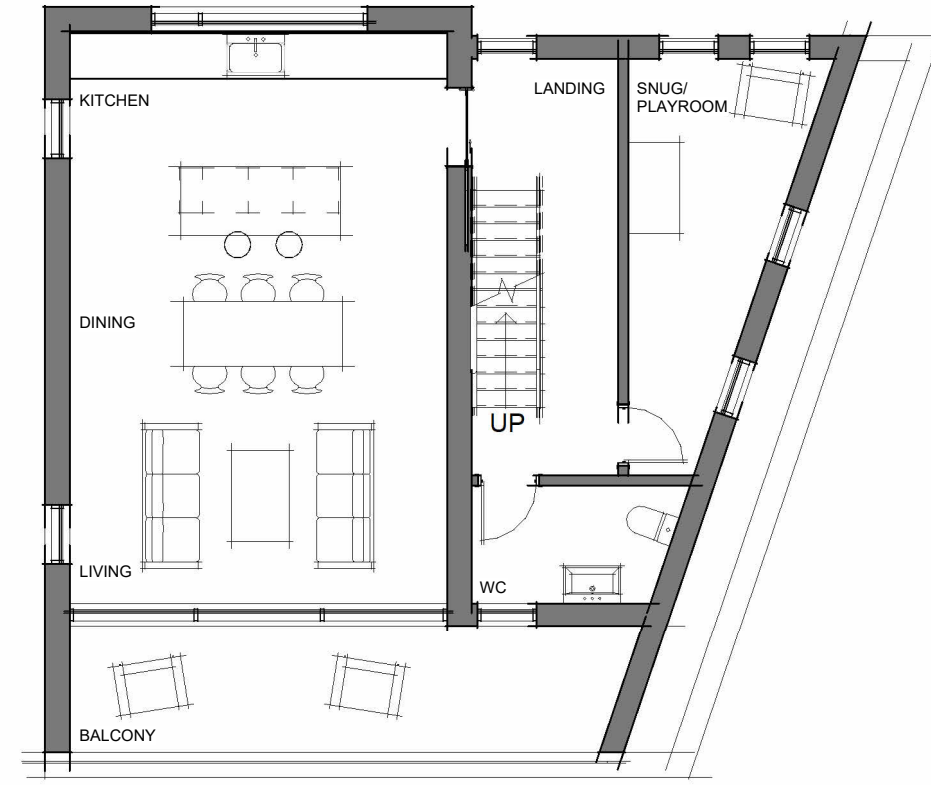



Ground Floor Plan
1 : 100

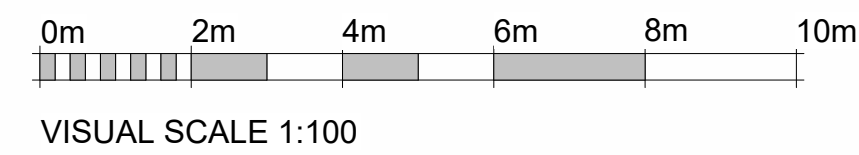

First Floor Plan
1 : 100


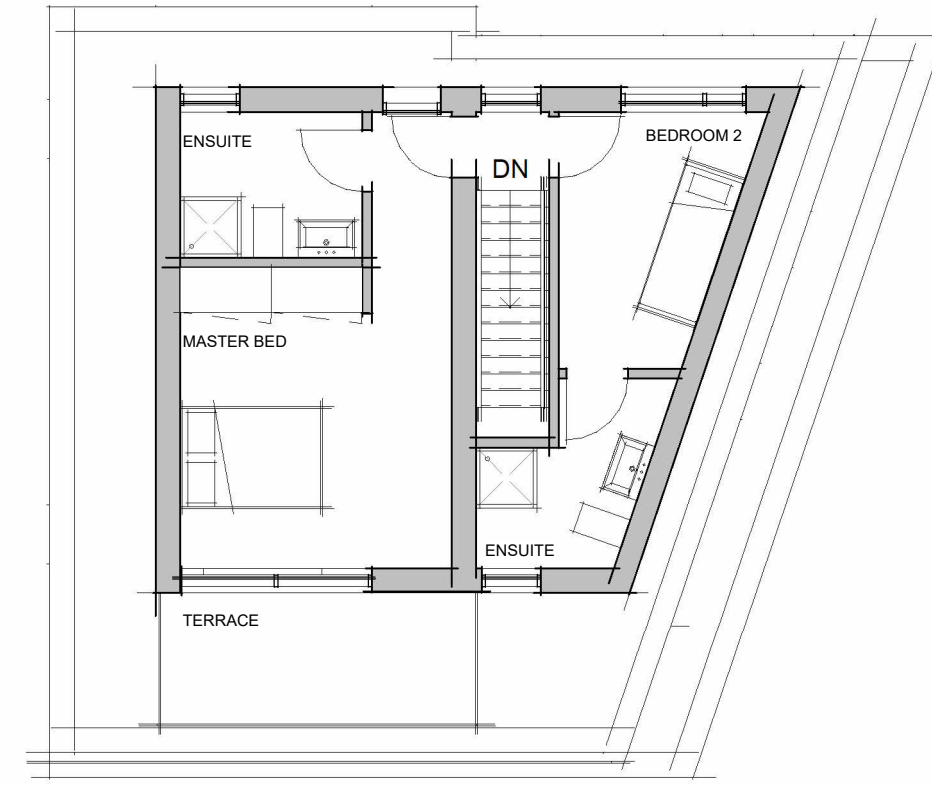


Second Floor Plan
1 : 100

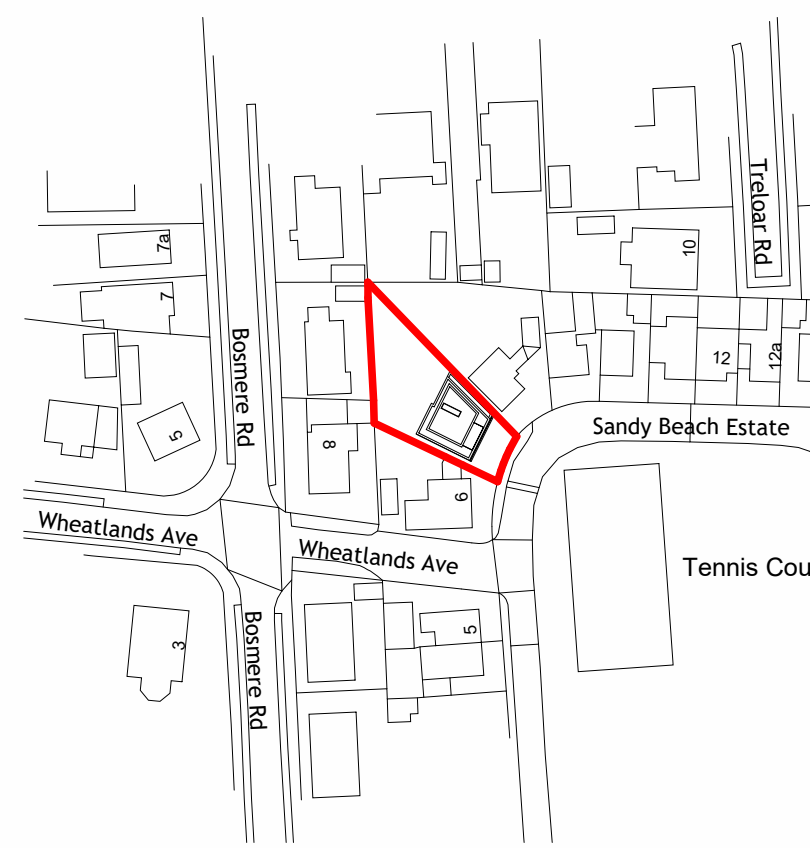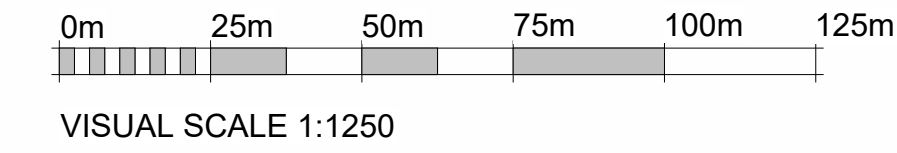

Site Location Plan
1 : 1250

Ordnance Survey (c) Crown Copyright 2021. All rights reserved. Licence number 100022432

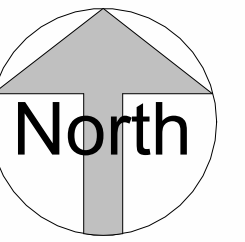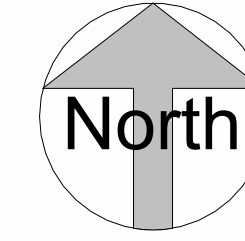



North Elevation
1 : 100




West Elevation
1 : 100



East Elevation
1 : 100

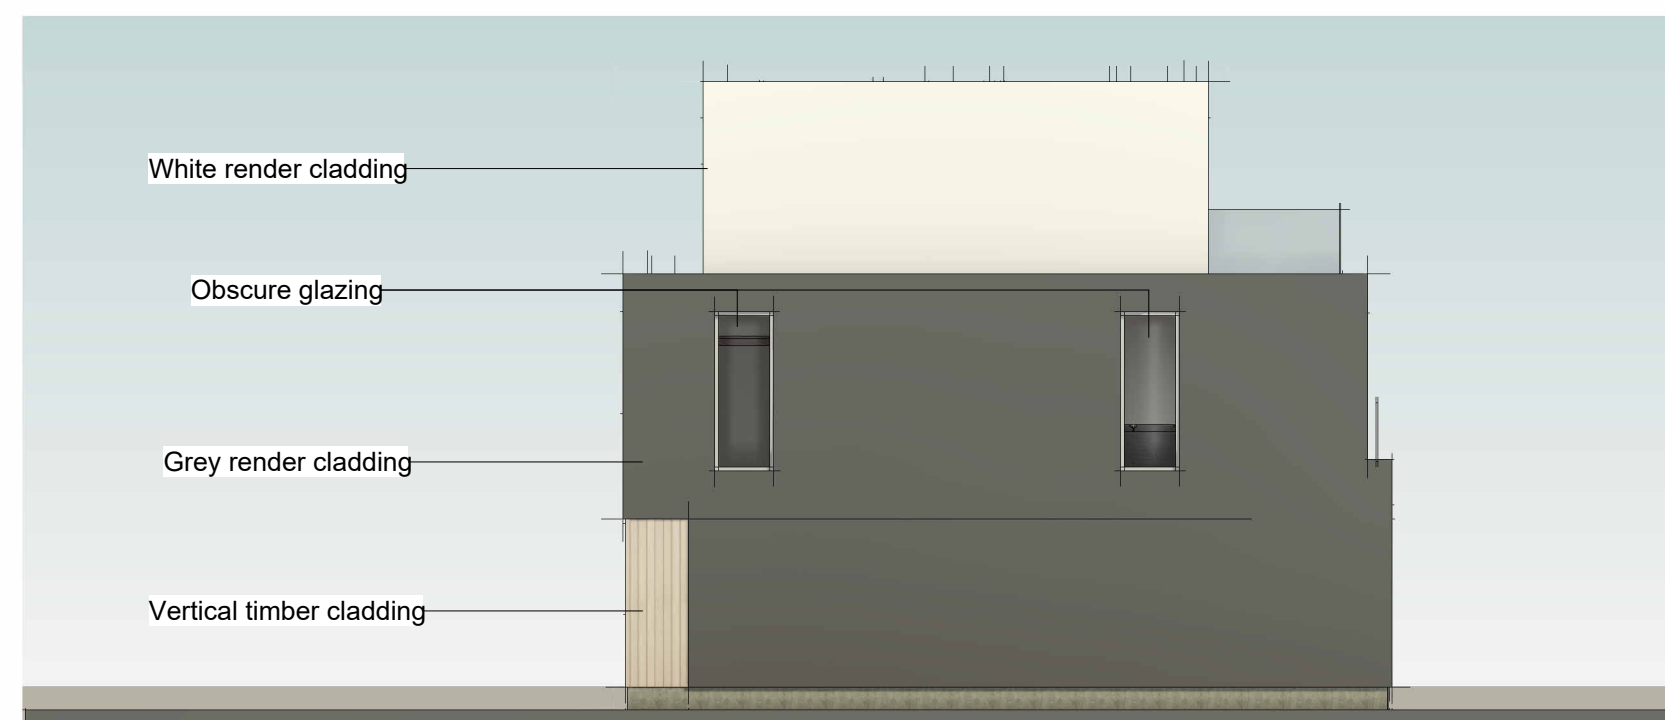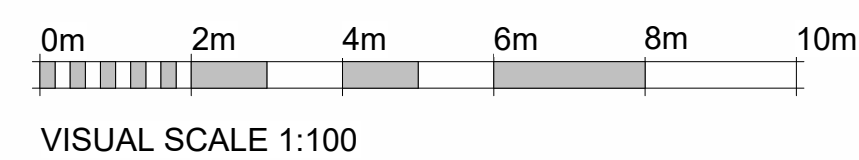

South Elevation
1 : 100

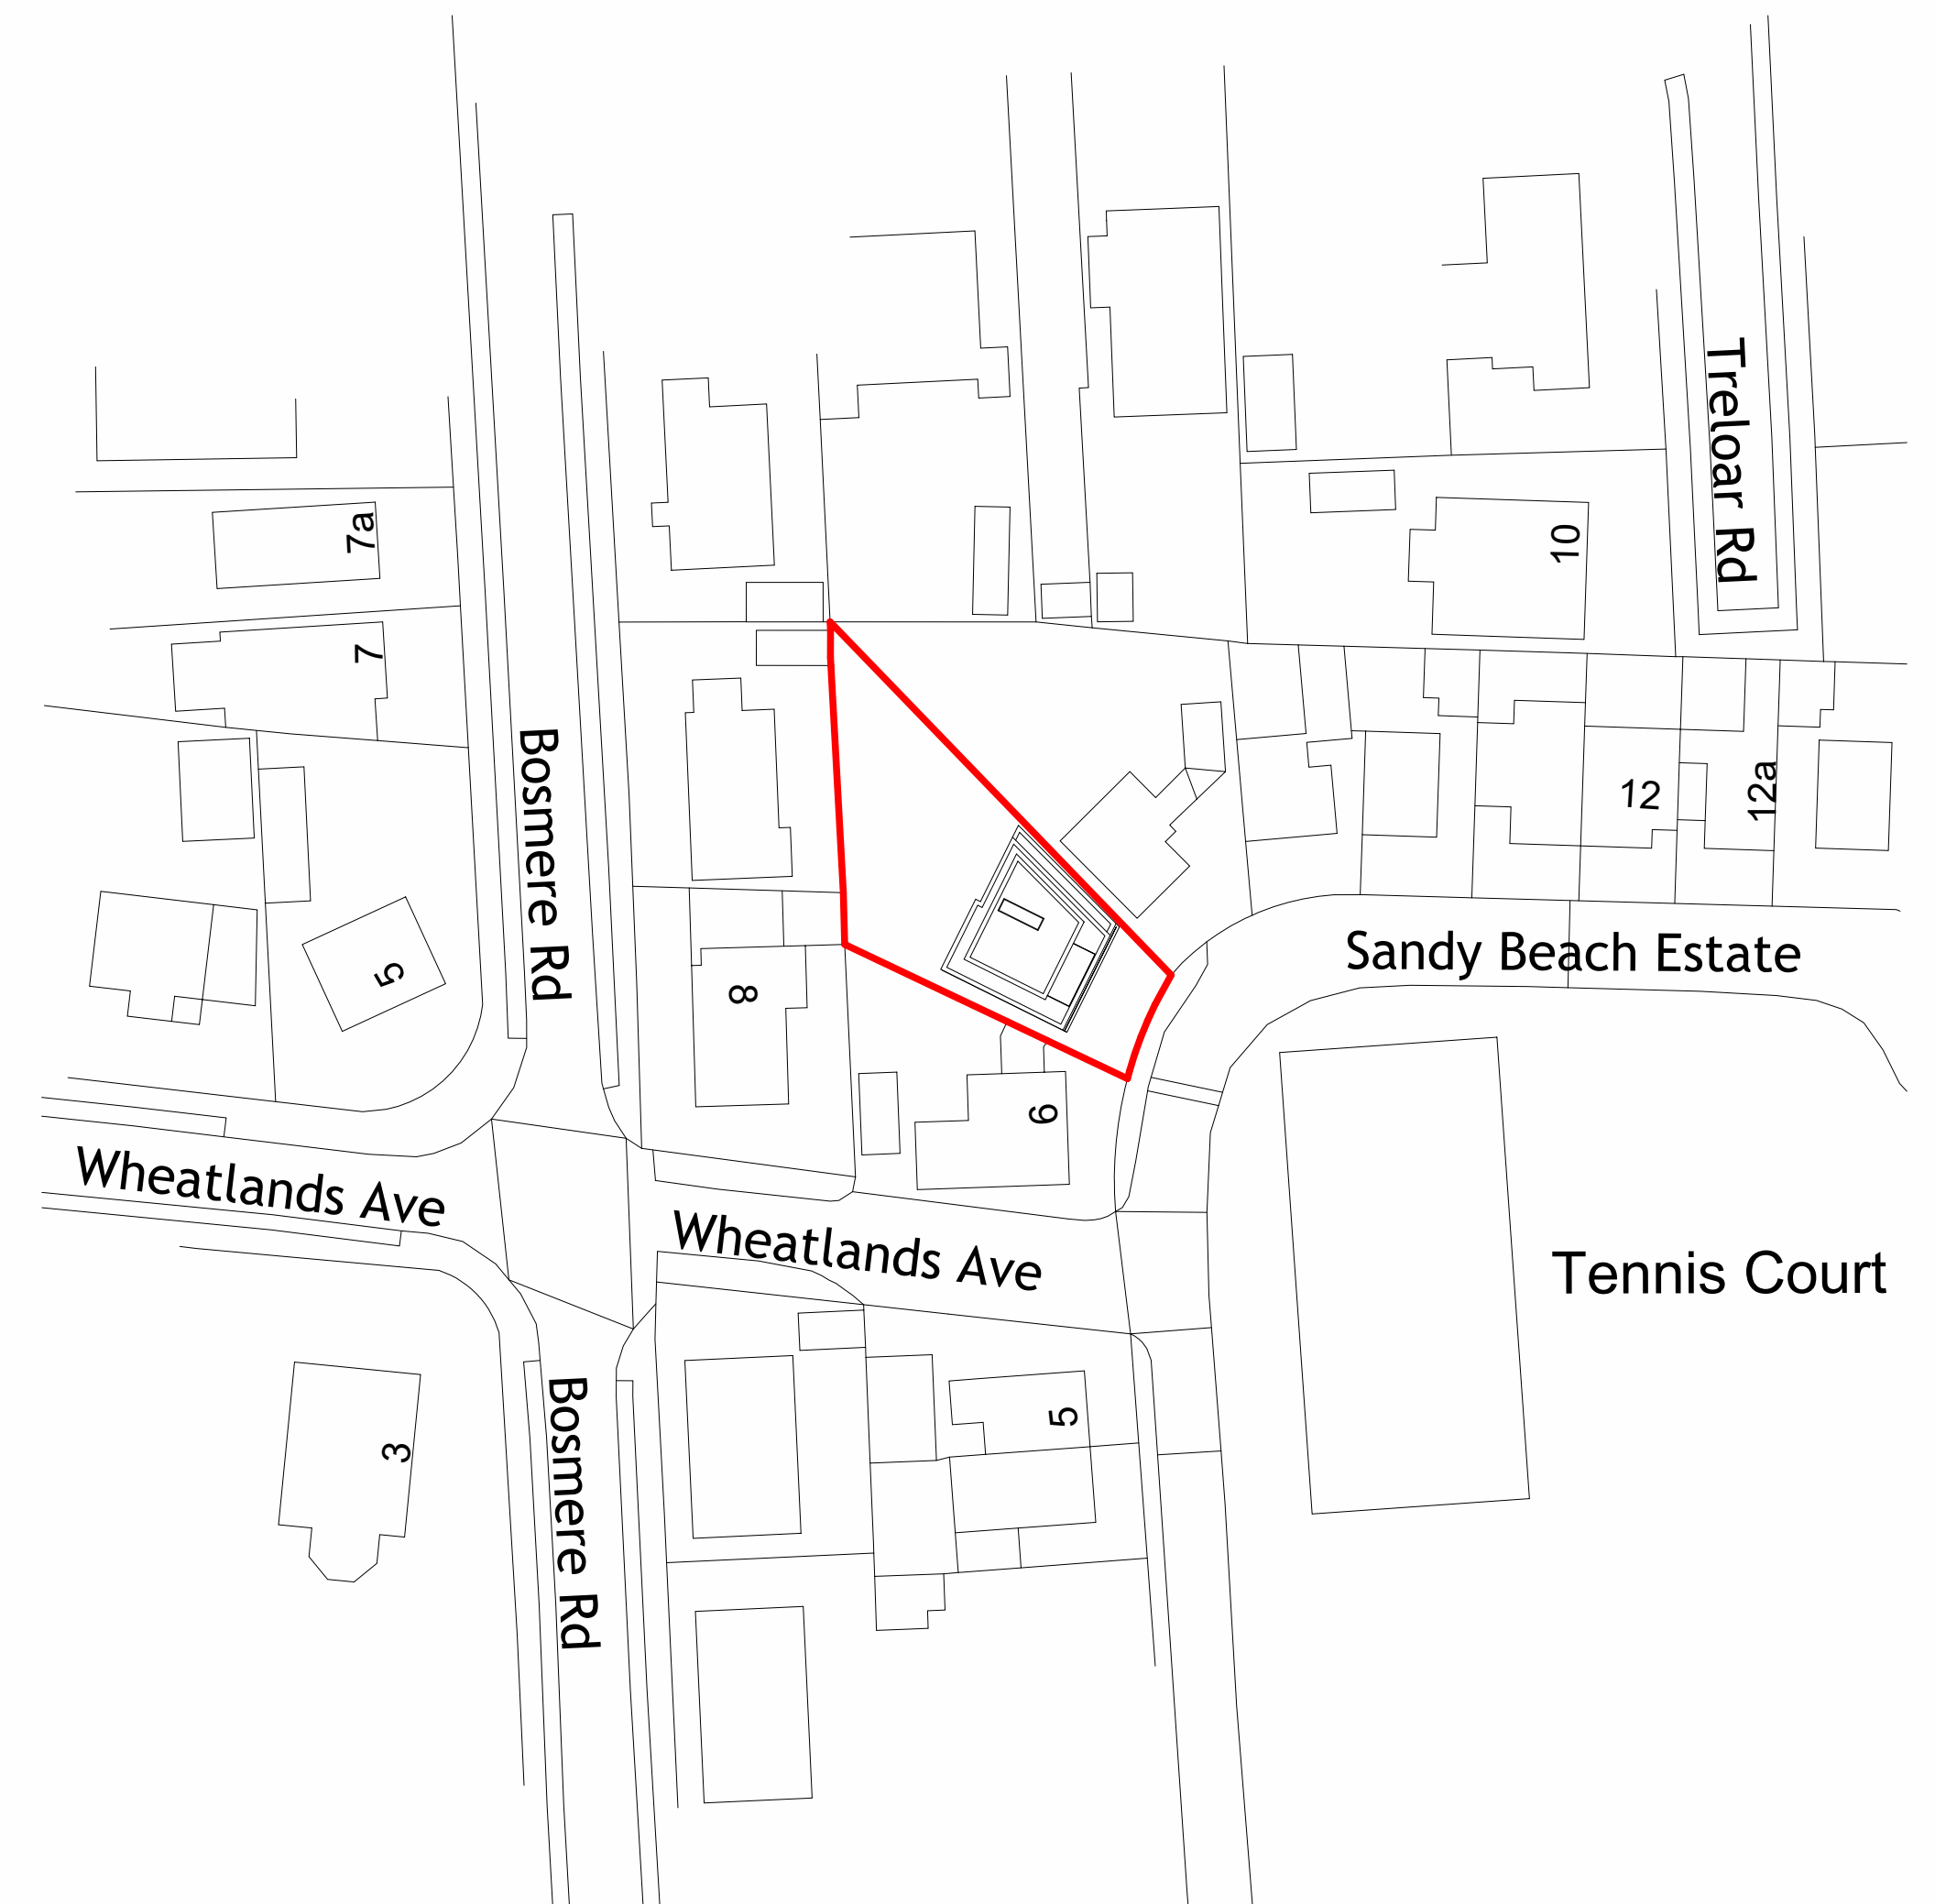

Site Block Plan
1 : 500

Ordnance Survey (c) Crown Copyright 2021. All rights reserved. Licence number 100022432


NOTES:

Dimensions to be checked on site before commencing work. Any discrepancies shall be reported to the architect immediately.

Do not scale from these drawings except for planning purposes.

Use figured dimensions only.

Where applicable this drawing is to be read in conjunction with other consultants' drawings.

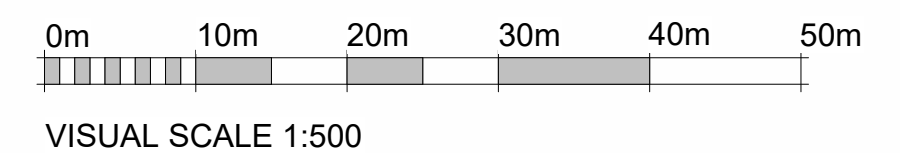

7 Sandy Beach Estate
21155-02

hd
architects

mail@hdarchitects.co.uk
www.hdarchitects.co.uk
1 The Old Flour Mill, Emsworth, PO10 7BT
01243 370 715