



WEST ELEVATION

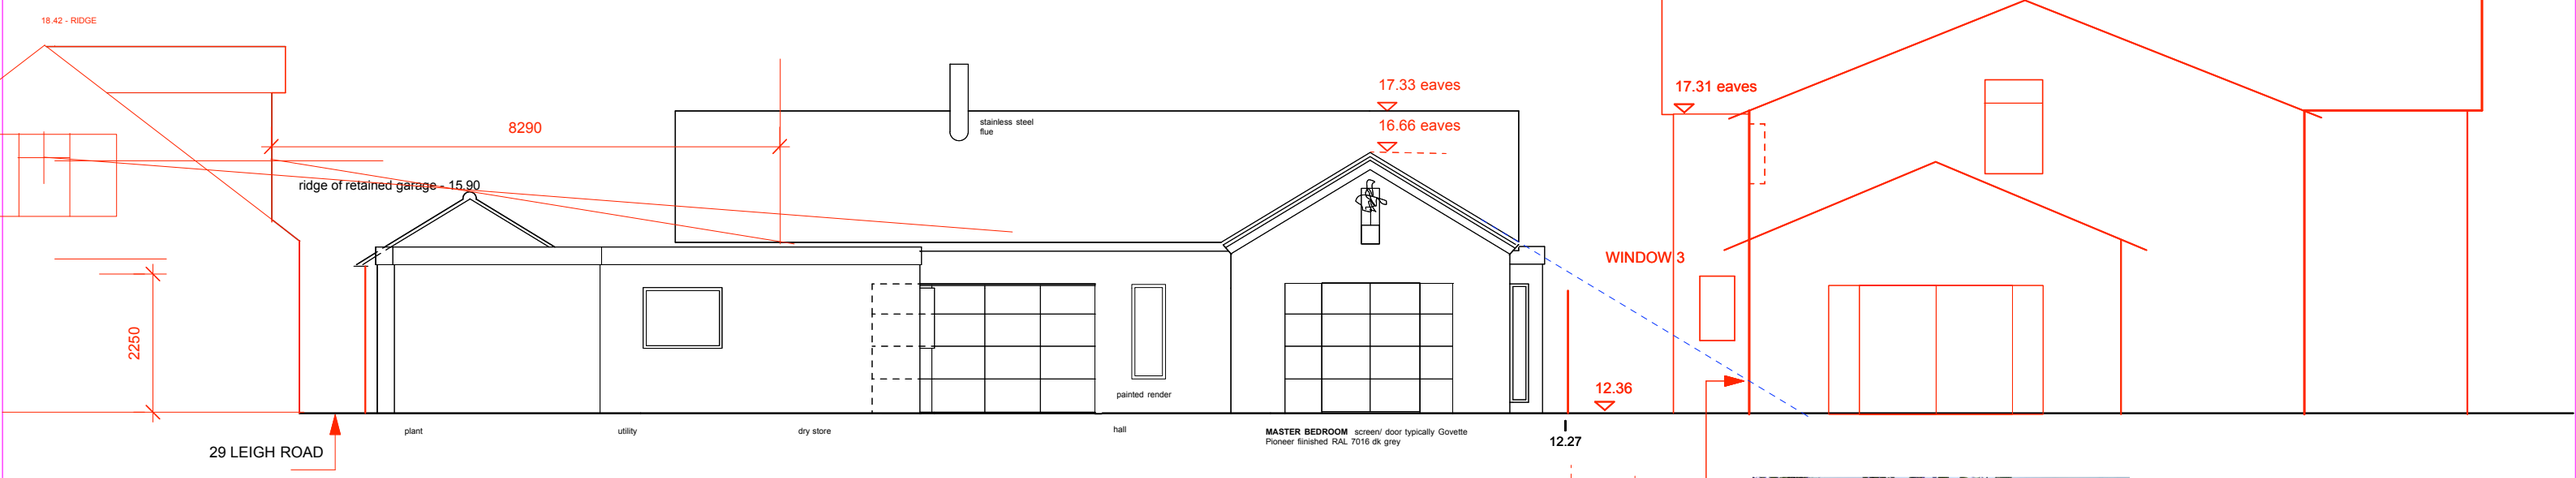



25 LEIGH ROAD north facing wall

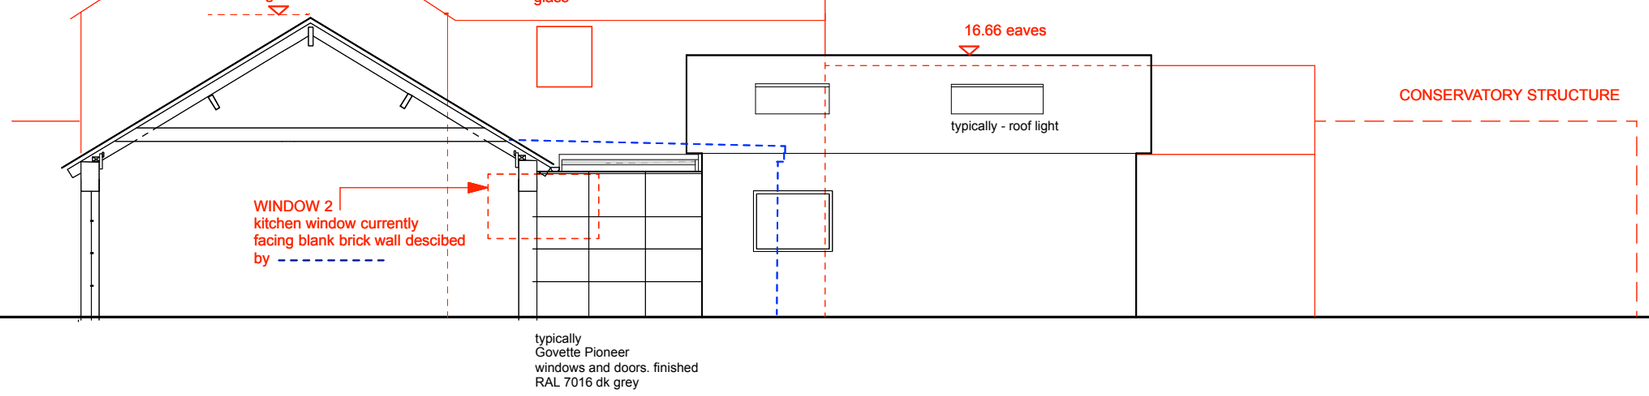

SOUTH ELEVATION



E + K GRANT

27 LEIGH ROAD

proposed west and south ELEVATIONS

1: 100 @ A3

09

3/22