

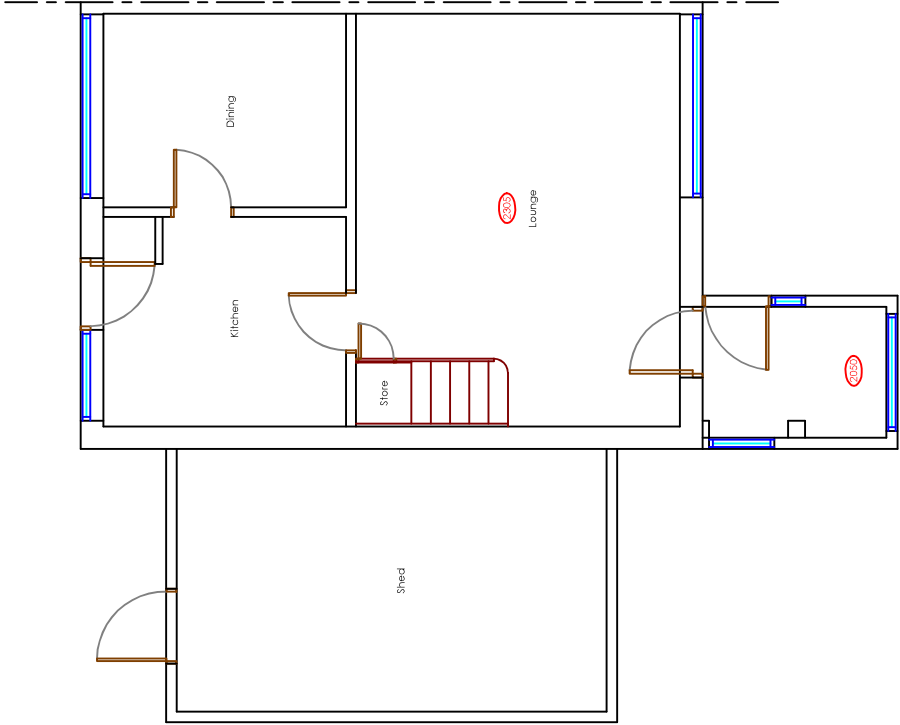


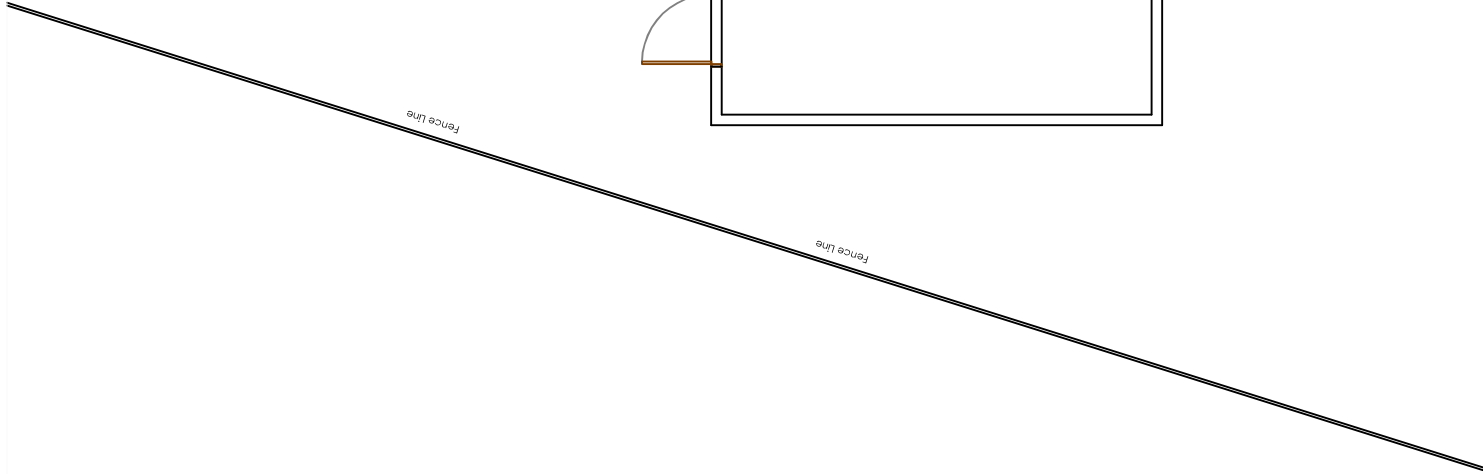


EXISTING GROUND FLOOR

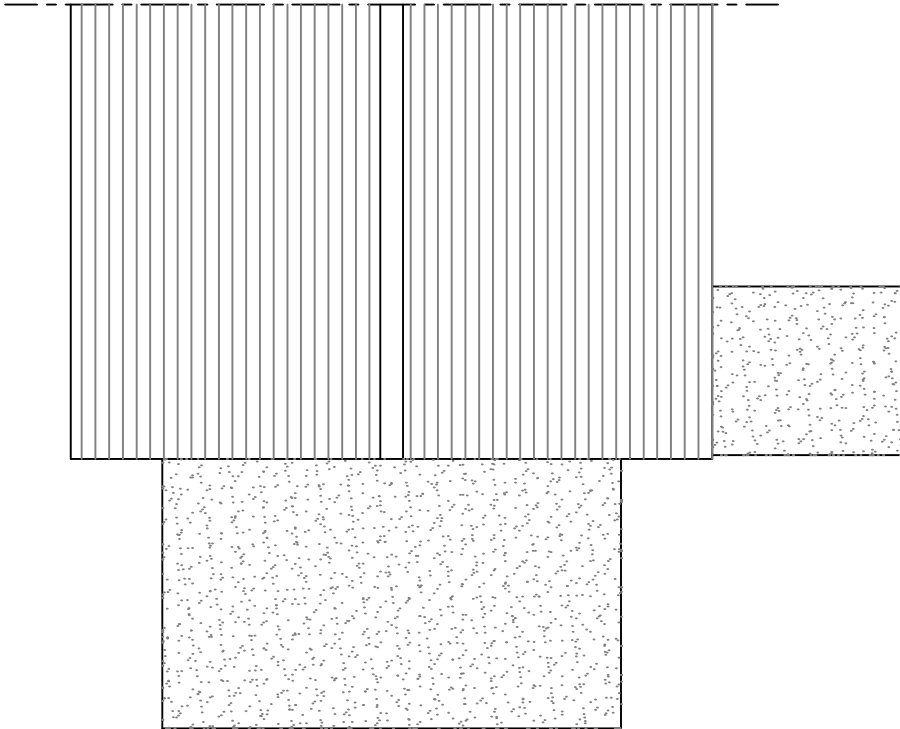

EXISTING ROOF

Copyright is reserved by GBS Designs and is issued on the condition that it is not copied or disclosed by or to any unauthorised persons without prior consent in writing from GBS Designs.  
All dimensions to be checked on site  
All structural elements to be specified by a suitably qualified structural engineer.

| REV | DESCRIPTION    | DRAWN | DATE     |
|-----|----------------|-------|----------|
| -   | Initial design | JLR   | 10.06.22 |
|     |                |       |          |
|     |                |       |          |
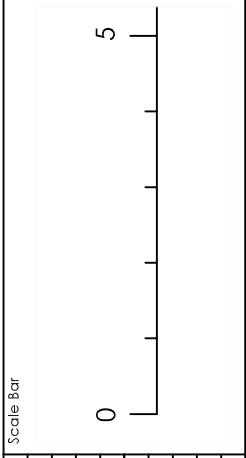

|             |               |
|-------------|---------------|
| Drawing Ref | 76 CHAUCER 01 |
| Scale at A1 | 1:50          |
| Scale at A3 | 1:100         |
| Date        | 10 JUNE 2022  |
| Drawn By    | GBS           |

Drawing Title  
76 Chaucer Close,  
Cowplain,  
Waterlooville,  
Hampshire,  
PO7 6AQ.