



North existing

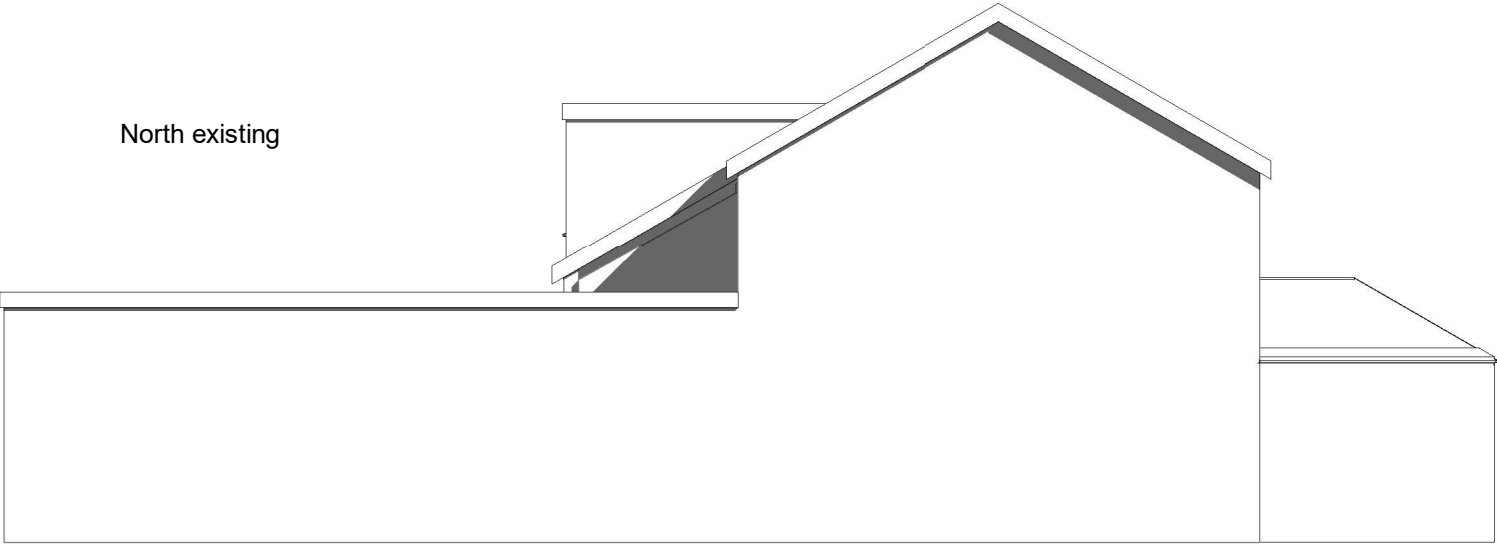

North proposed

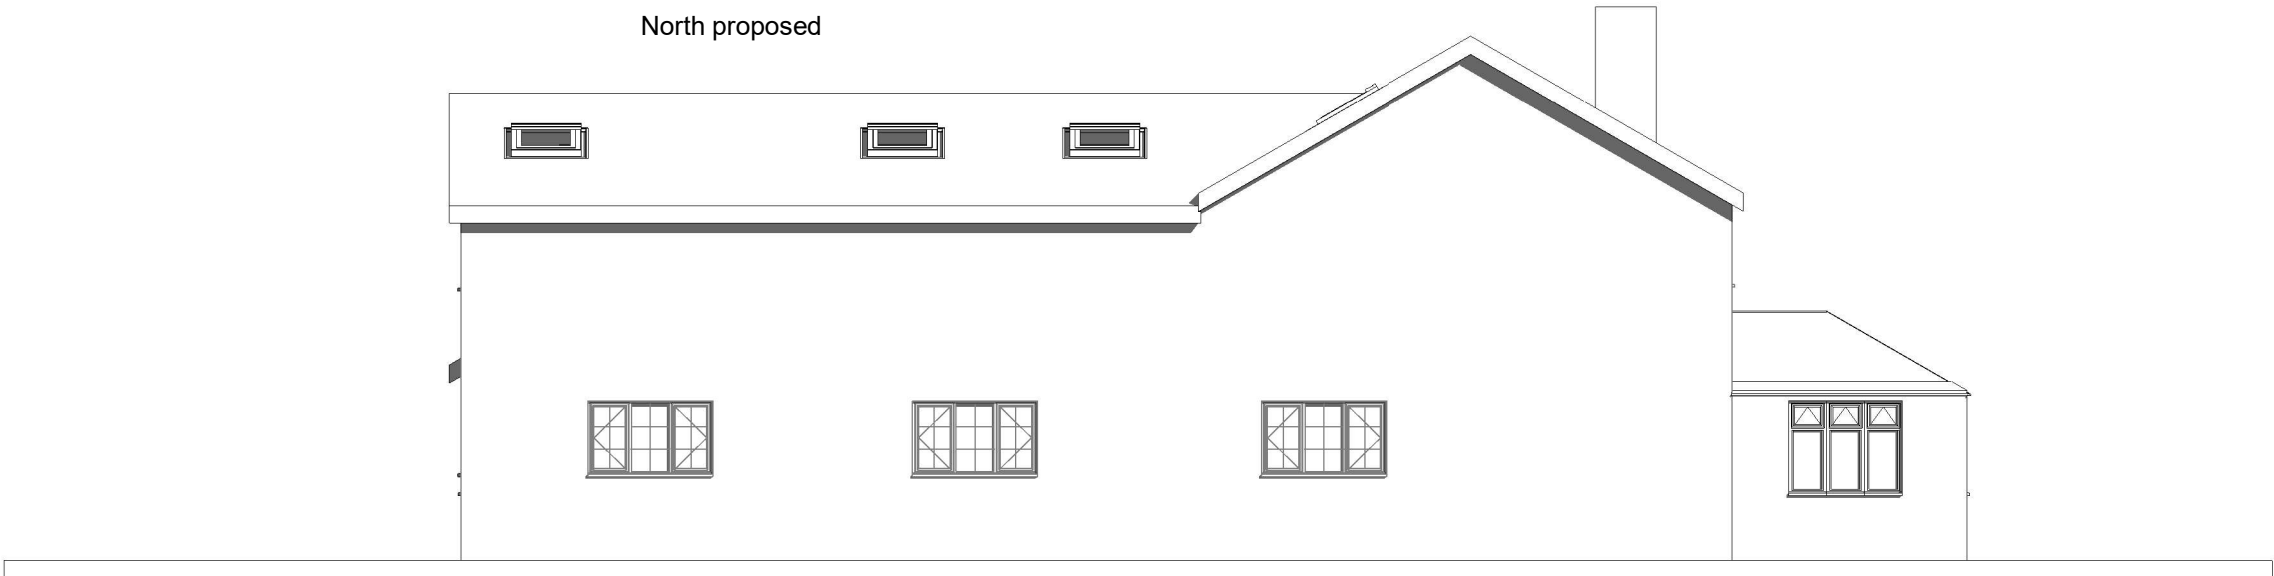

|       |  |  |  |  |  |  |  |  |     |
|-------|--|--|--|--|--|--|--|--|-----|
| 1:500 |  |  |  |  |  |  |  |  | 100 |
| 1:200 |  |  |  |  |  |  |  |  | 20  |
| 1:100 |  |  |  |  |  |  |  |  | 10  |
| 1:50  |  |  |  |  |  |  |  |  | 5   |

pd

parkers

executive

design

(C) Copyright of Parkers Design (Southern) Limited. Any reproduction of these drawings will require written authority from the copyright owner.

Parkers Design Limited - The Studio @ 90, PO9 2PR

www.pexd.co.uk - info@pexd.co.uk - 07776 008822

PROJECT

110 Southleigh Road PO9 2PS

SHEET

Elevations North

CLIENT

A Sakutukwa

Date

Issue Date

Scale (@ A3)

1 : 100

Drawn by

SW

DRAWING NUMBER

A103b

Checked by

SR

REV