




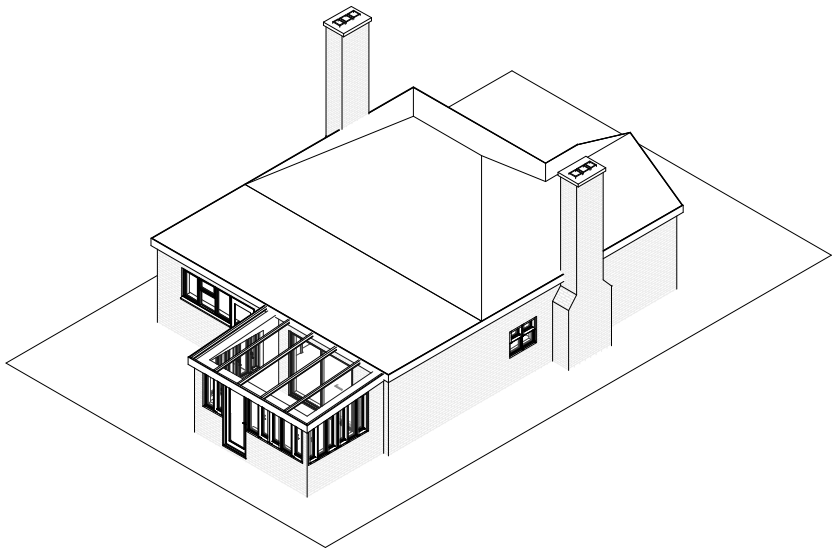

Existing 3D 3

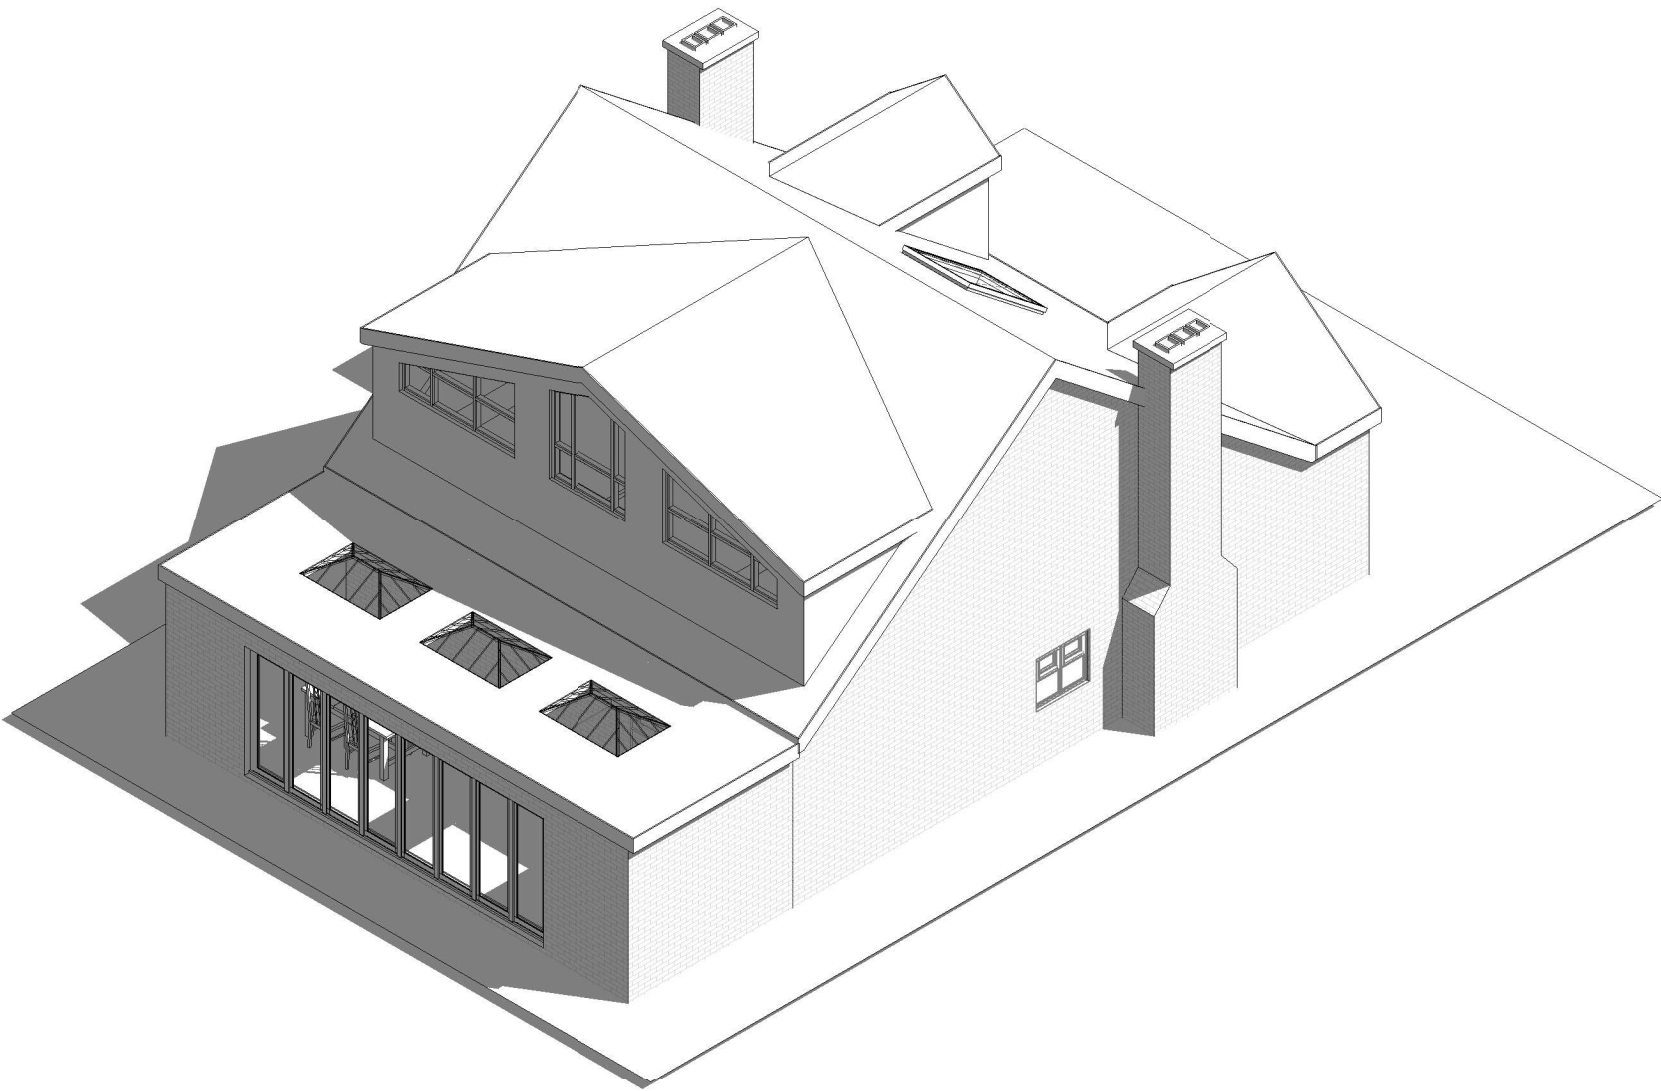

Proposed 3D 3

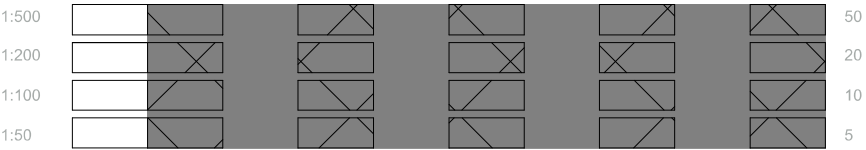

pd

parkers

executive

design

All measurement to be checked on site prior to any commenent
(C) Copyright of Parkers Design (Southern) Limited. Any reproduction of these drawings will require written authority from the copyright owner.

Parkers Design Limited - The Studio @ 90 , PO9 2PR
www.pexd.co.uk - info@pexd.co.uk - 07776 008822

PROJECT		CLIENT		
87 Stakes Road PO7 5NR		Afshar		
SHEET		Date	Issue Date	Scale (@ A3)
3D 3		Drawn by	SW	DRAWING NUMBER
		Checked by	SR	P 6
				REV