


1x100 SCAGE
51 HEART PLAIN
AVE

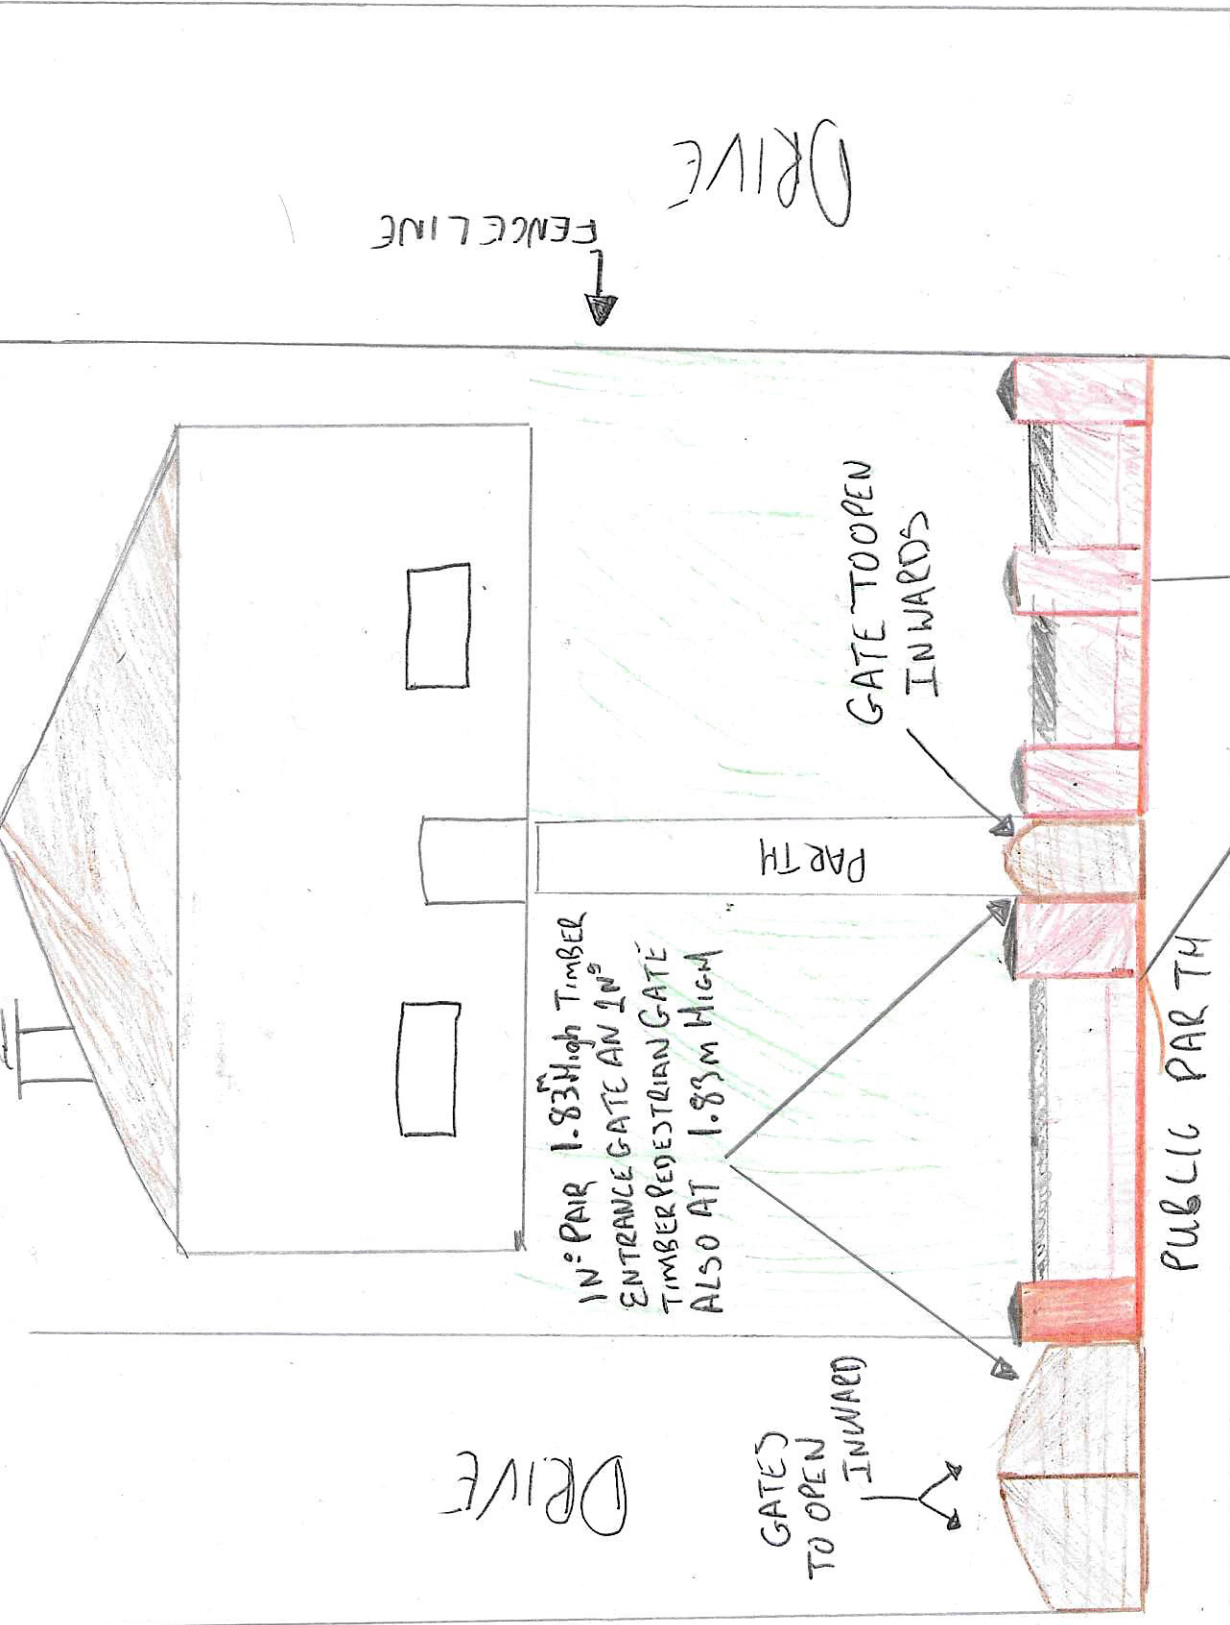

BRICK WALL WITH PIERS AND PIER CAPS
BUILT TO 1.67m
IN HEIGHT