


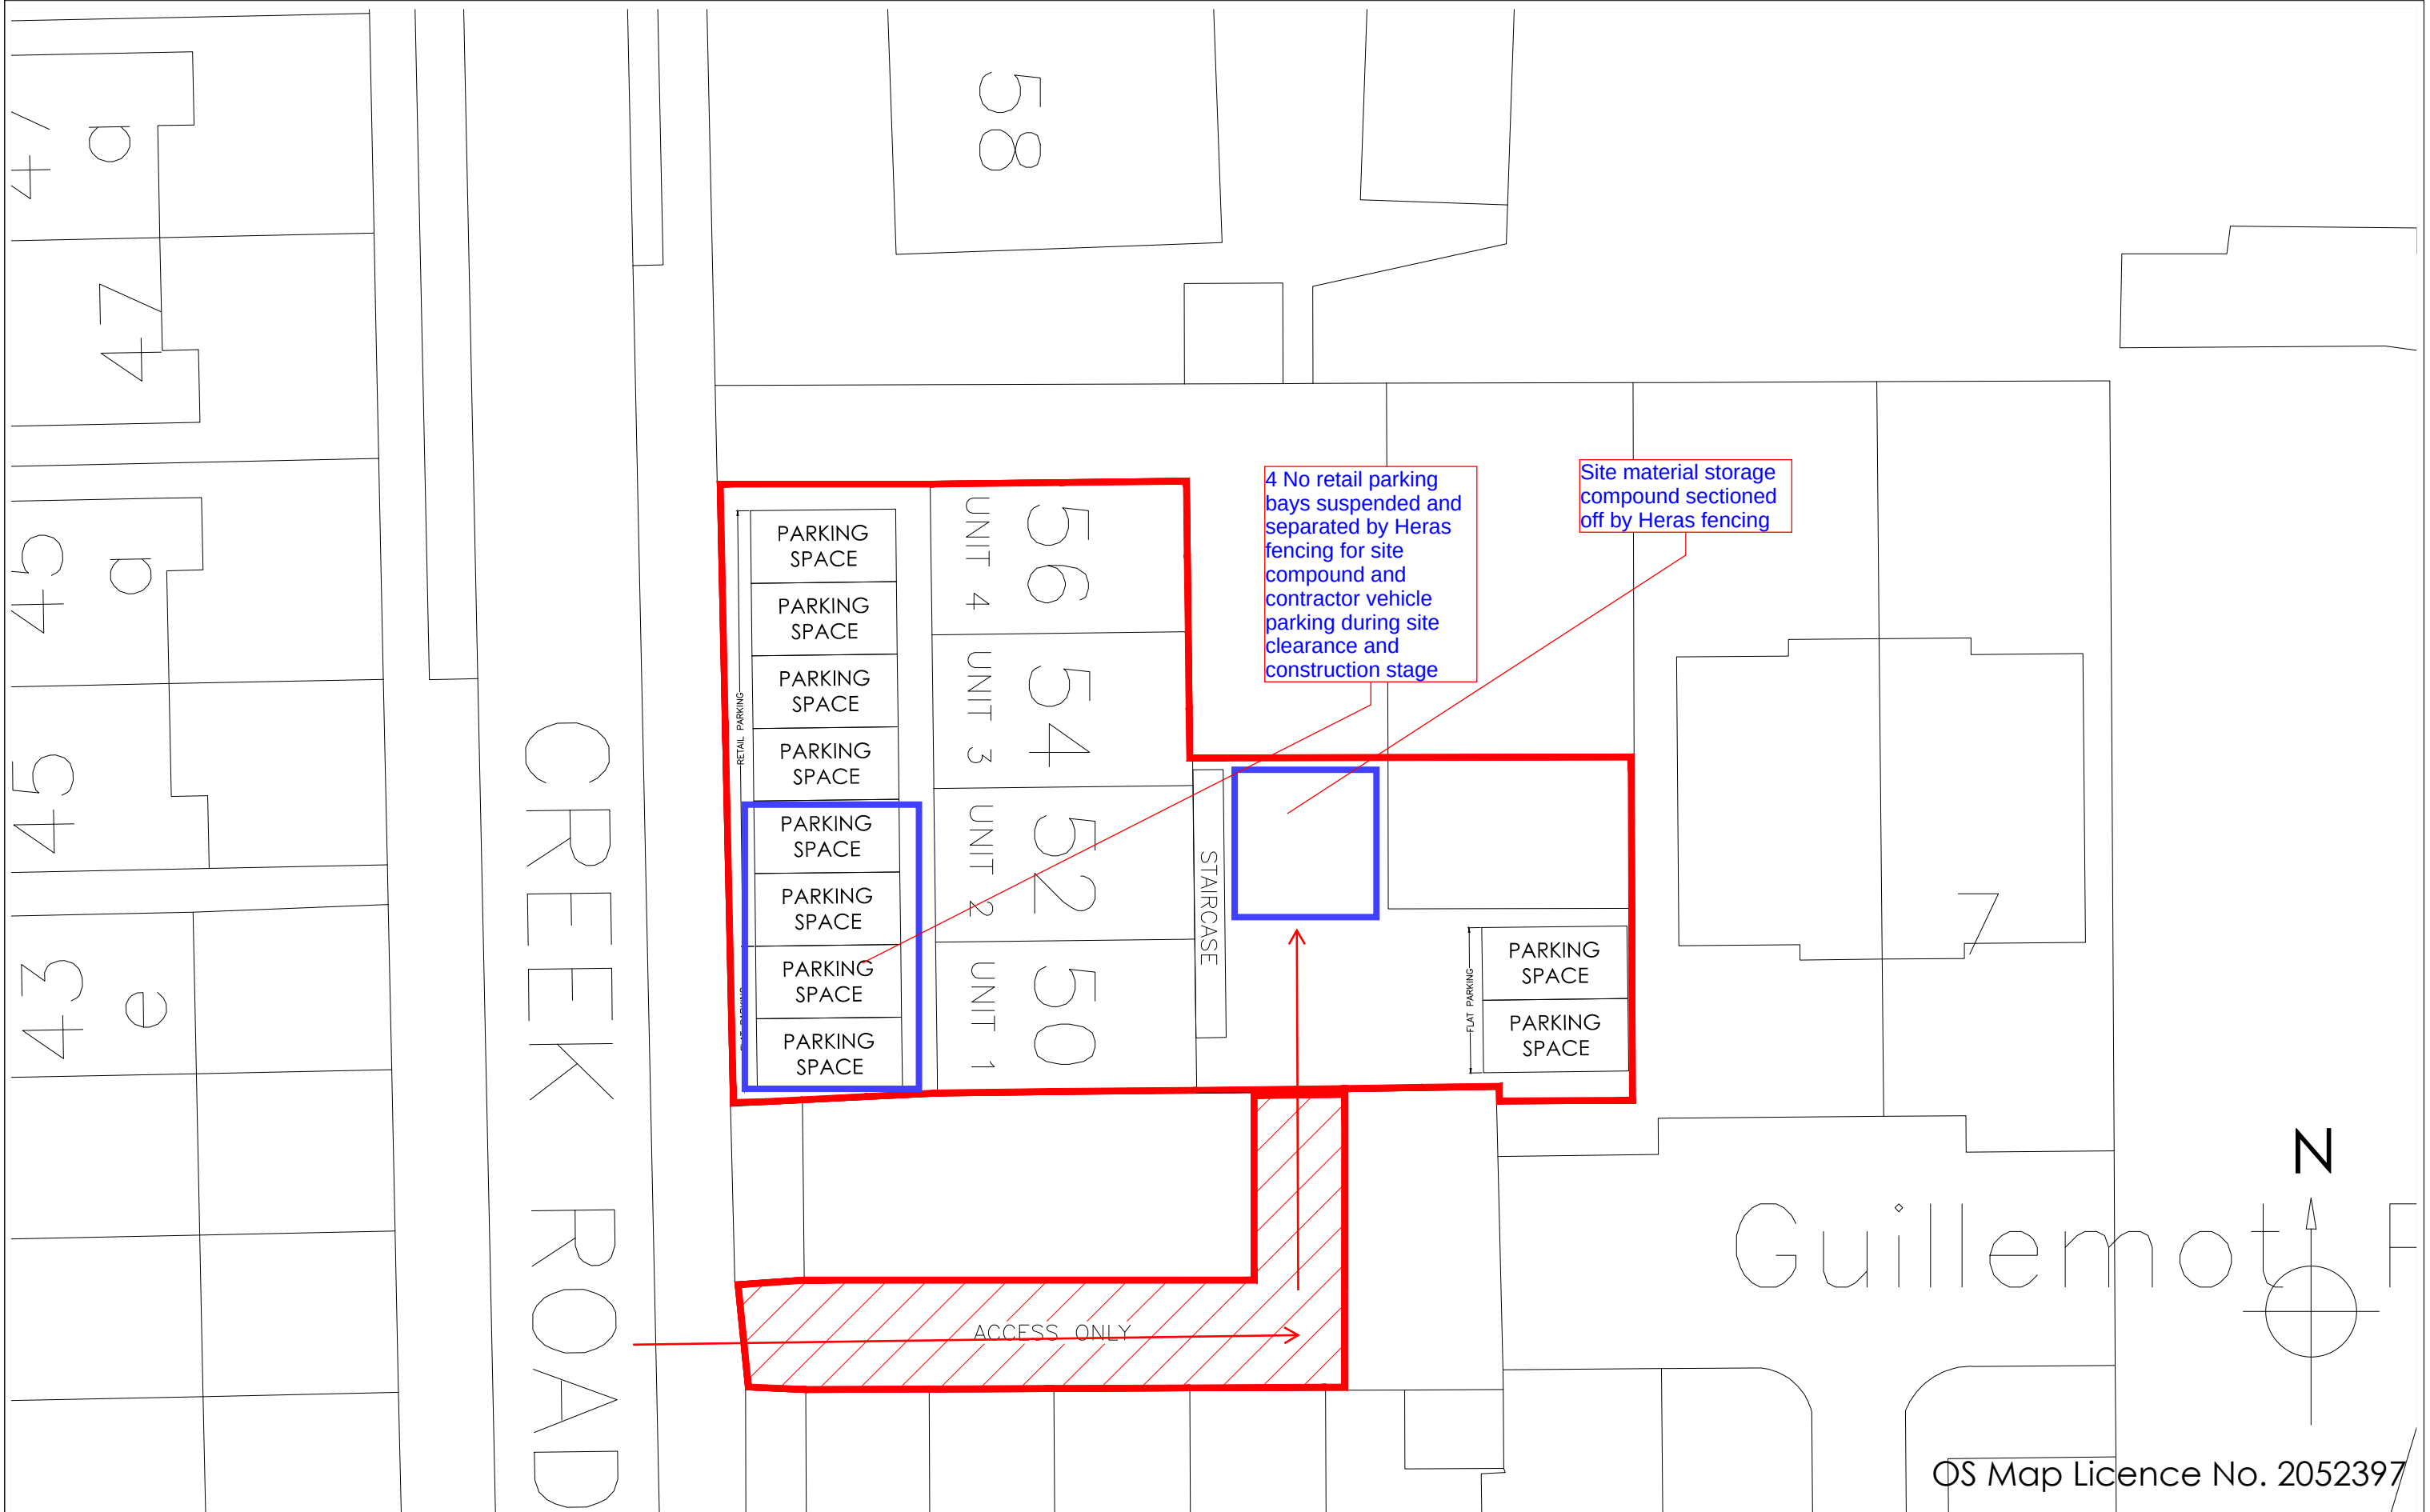

Copyright is reserved by GBS Designs and is issued on the condition that it is not copied or disclosed by or to any unauthorised persons without prior consent in writing from GBS Designs.

All dimensions to be checked on site

All structural elements to be specified by a suitably qualified structural engineer.

REV	DESCRIPTION	DRAWN	DATE
G	Changes to plans and elevations for Phase 2 following planning meeting	GBS	02.07.19
H	External staircase enclosed with associated changes	GBS	03.07.19
I	External staircase moved with associated changes to elevations and maps	GBS	26.11.19

Scale Bar

0 5 10

Drawing Ref		Drawing Title	
50-56CREEKRD 11		50 to 56 Creek Road Hayling Island Hampshire PO11 9DQ	
Scale at A1	Scale at A3	Date	Drawn by
N/A	1:200	19 NOV 2018	GBS

gbs designs

CAD - ARCHITECTURE - DESIGN

6 Shillinglee Waterlooville Hampshire PO7 5RW

Tel 023 9225 8315

www.gbs-designs.co.uk

OS Map Licence No. 2052397