





Client Approval					
X	A - Approved				
X	B - Approved with comments				
X	C - Do not use				


Rev.	Revision Note/Purpose of Issue	Drw By	Date	Chk By	Date
P2	Retail unit amended	MW	22/10/19	/	/
P3	Retail unit amended	MW	01/11/19	NKS	01/11/19
P4	PLANNING ISSUE	MW	12/11/19	NKS	11/11/19
P5	S73 APPLICATION	MW	03/02/22	NKS	03/02/22
P6	S73 APPLICATION Structural Support to roof added	MW	12/05/22	NKS	12/05/22

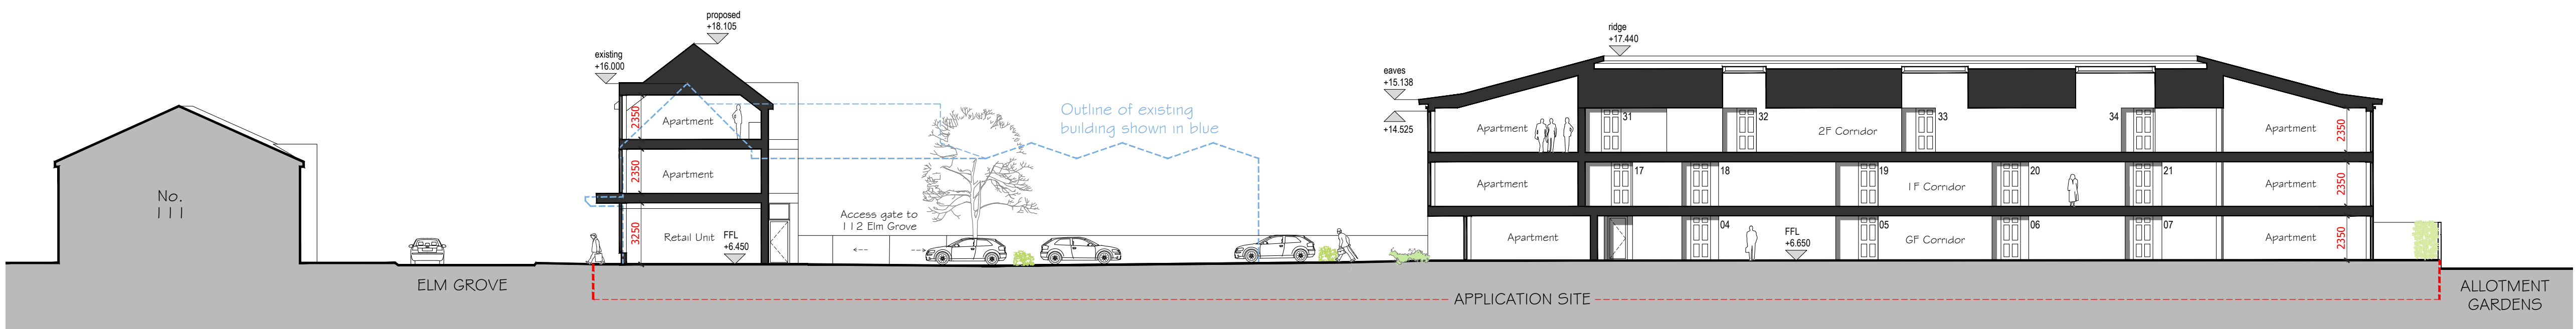

SECTION A

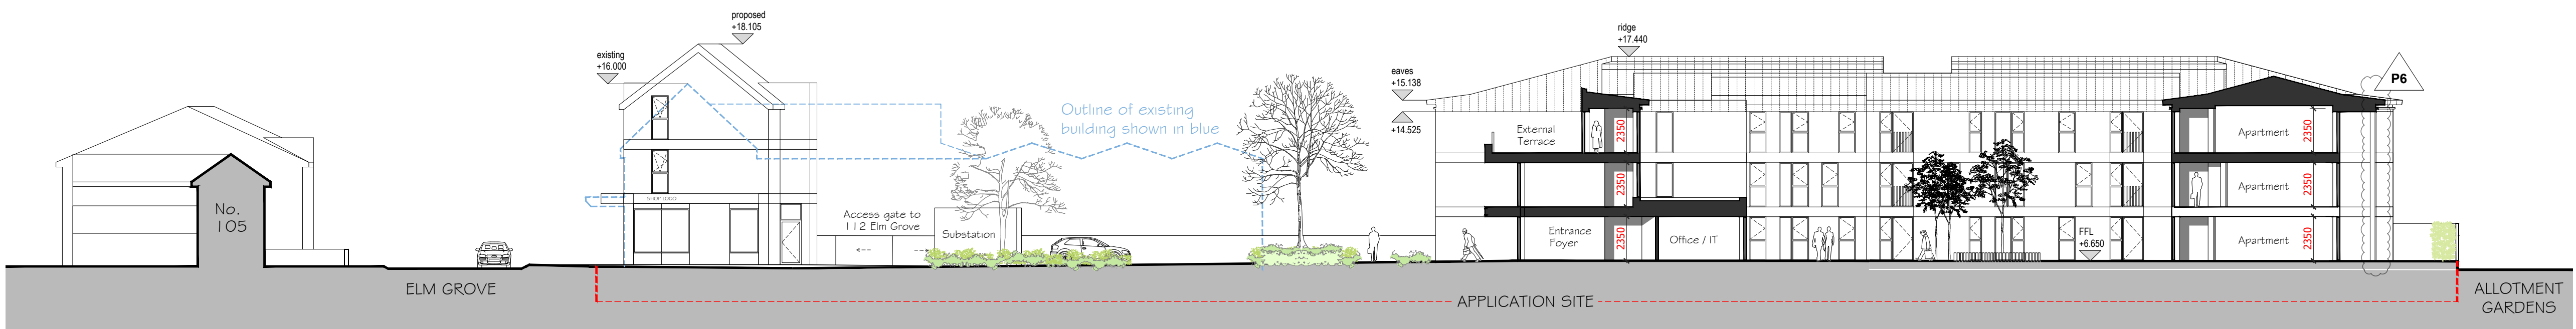


SECTION B

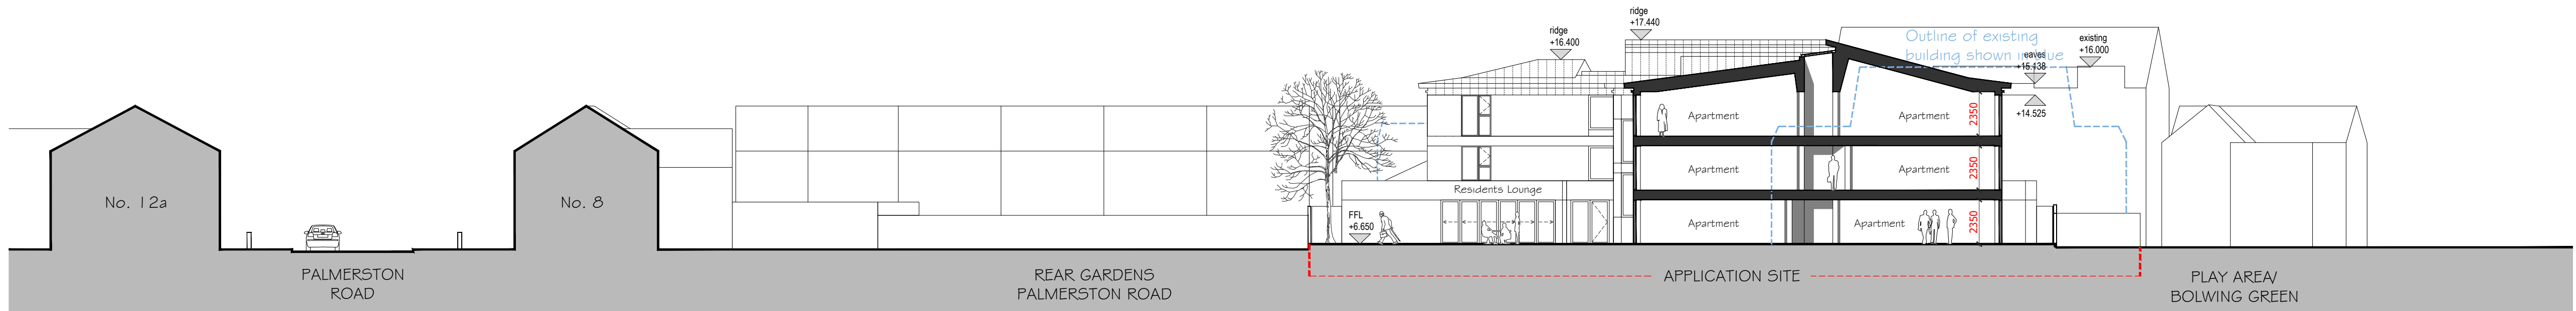

SECTION C

Sections 1:200 @ A1

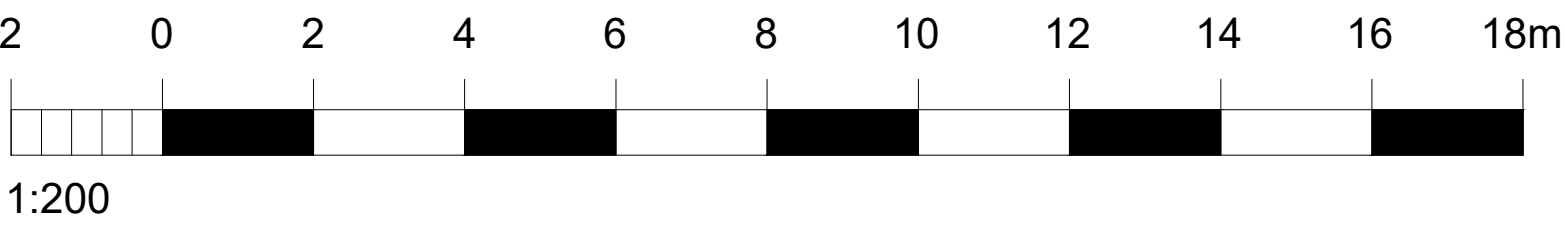

Sheltered Housing Development
Elm Grove, Hayling Island,
Hampshire
Hamlet Homes