


Proposed schedule of materials:


- 1 Single ply flat roof
- 2 Bricks to match existing
- 3 UpVC doors & windows
- 4 Roof light (Velux or similar product)
- 5 Aluminum doors & windows (grey)
- 6 K-rend or similar product
- 7 Cladding to porch recess & underside of rear canopies

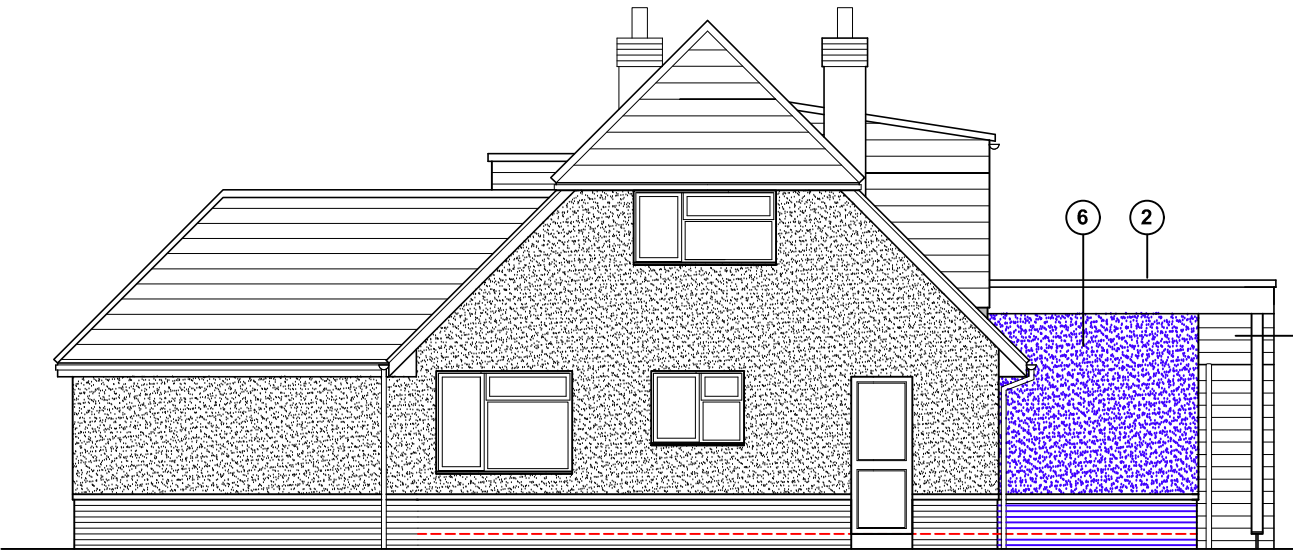


North (side) elevation



East (front) elevation

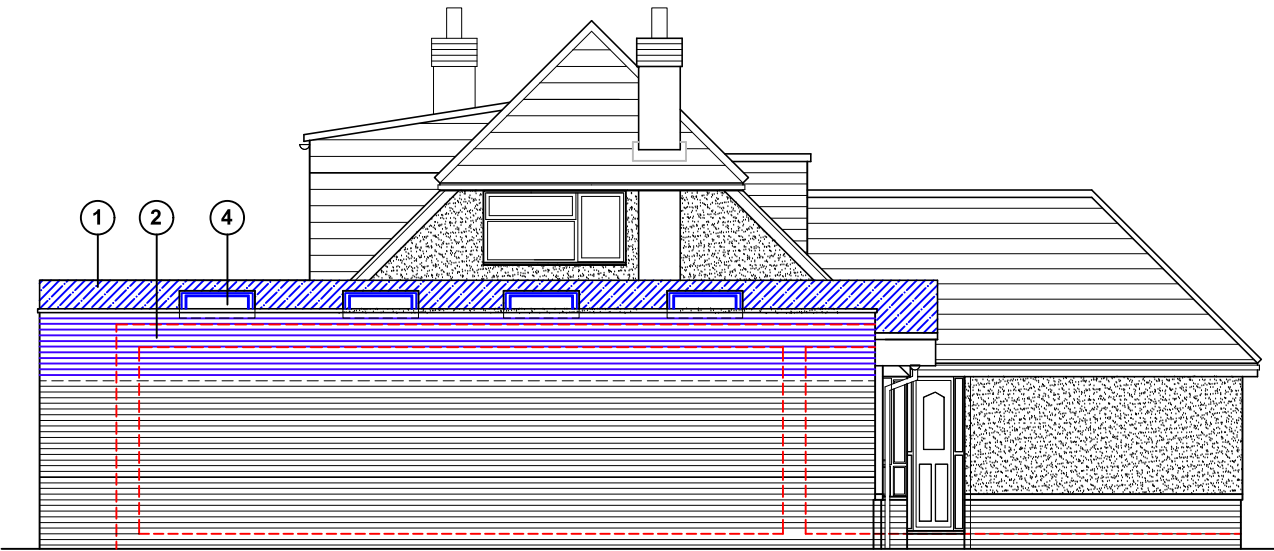


South (side) elevation

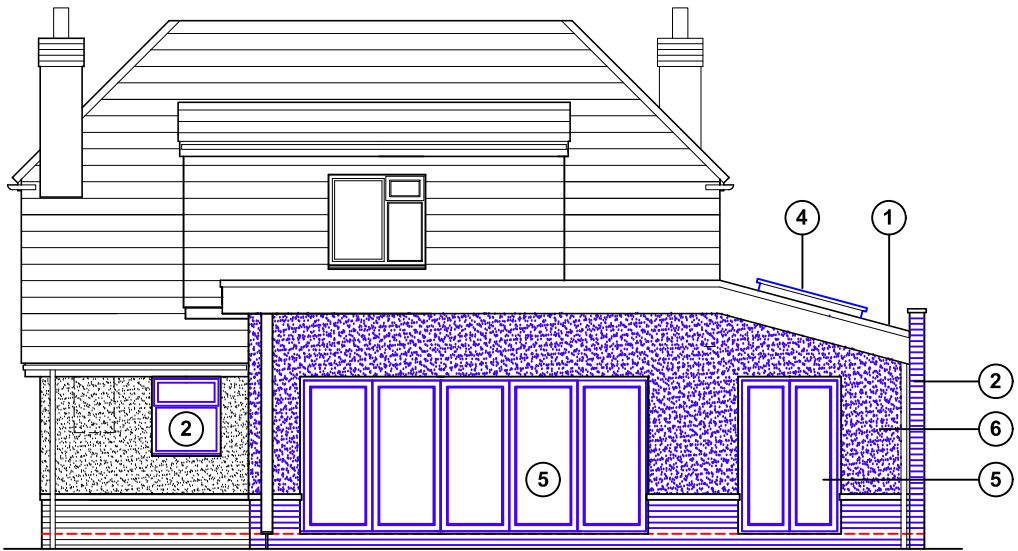

West (rear) elevation

Proposed elevations scale 1:100

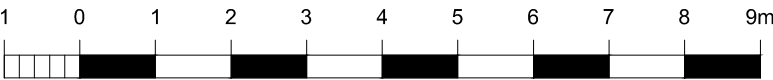

For MR WILSON	Title PROPOSED ELEVATIONS	Office Tel: 01243 933732
Project PROPOSED EXTENSION/ALTERATIONS AT 13 MARLBOROUGH PARK, DENVILLES PO9 2PP	Date APRIL 2022	Email: admin@jb-architecturedesign.com
	Drawn JB	Web: www.jb-architecturedesign.com
	Scale 1:100 @ A3	
	Job Number PL569.22	Revision A
	Drawing Number -04	

