


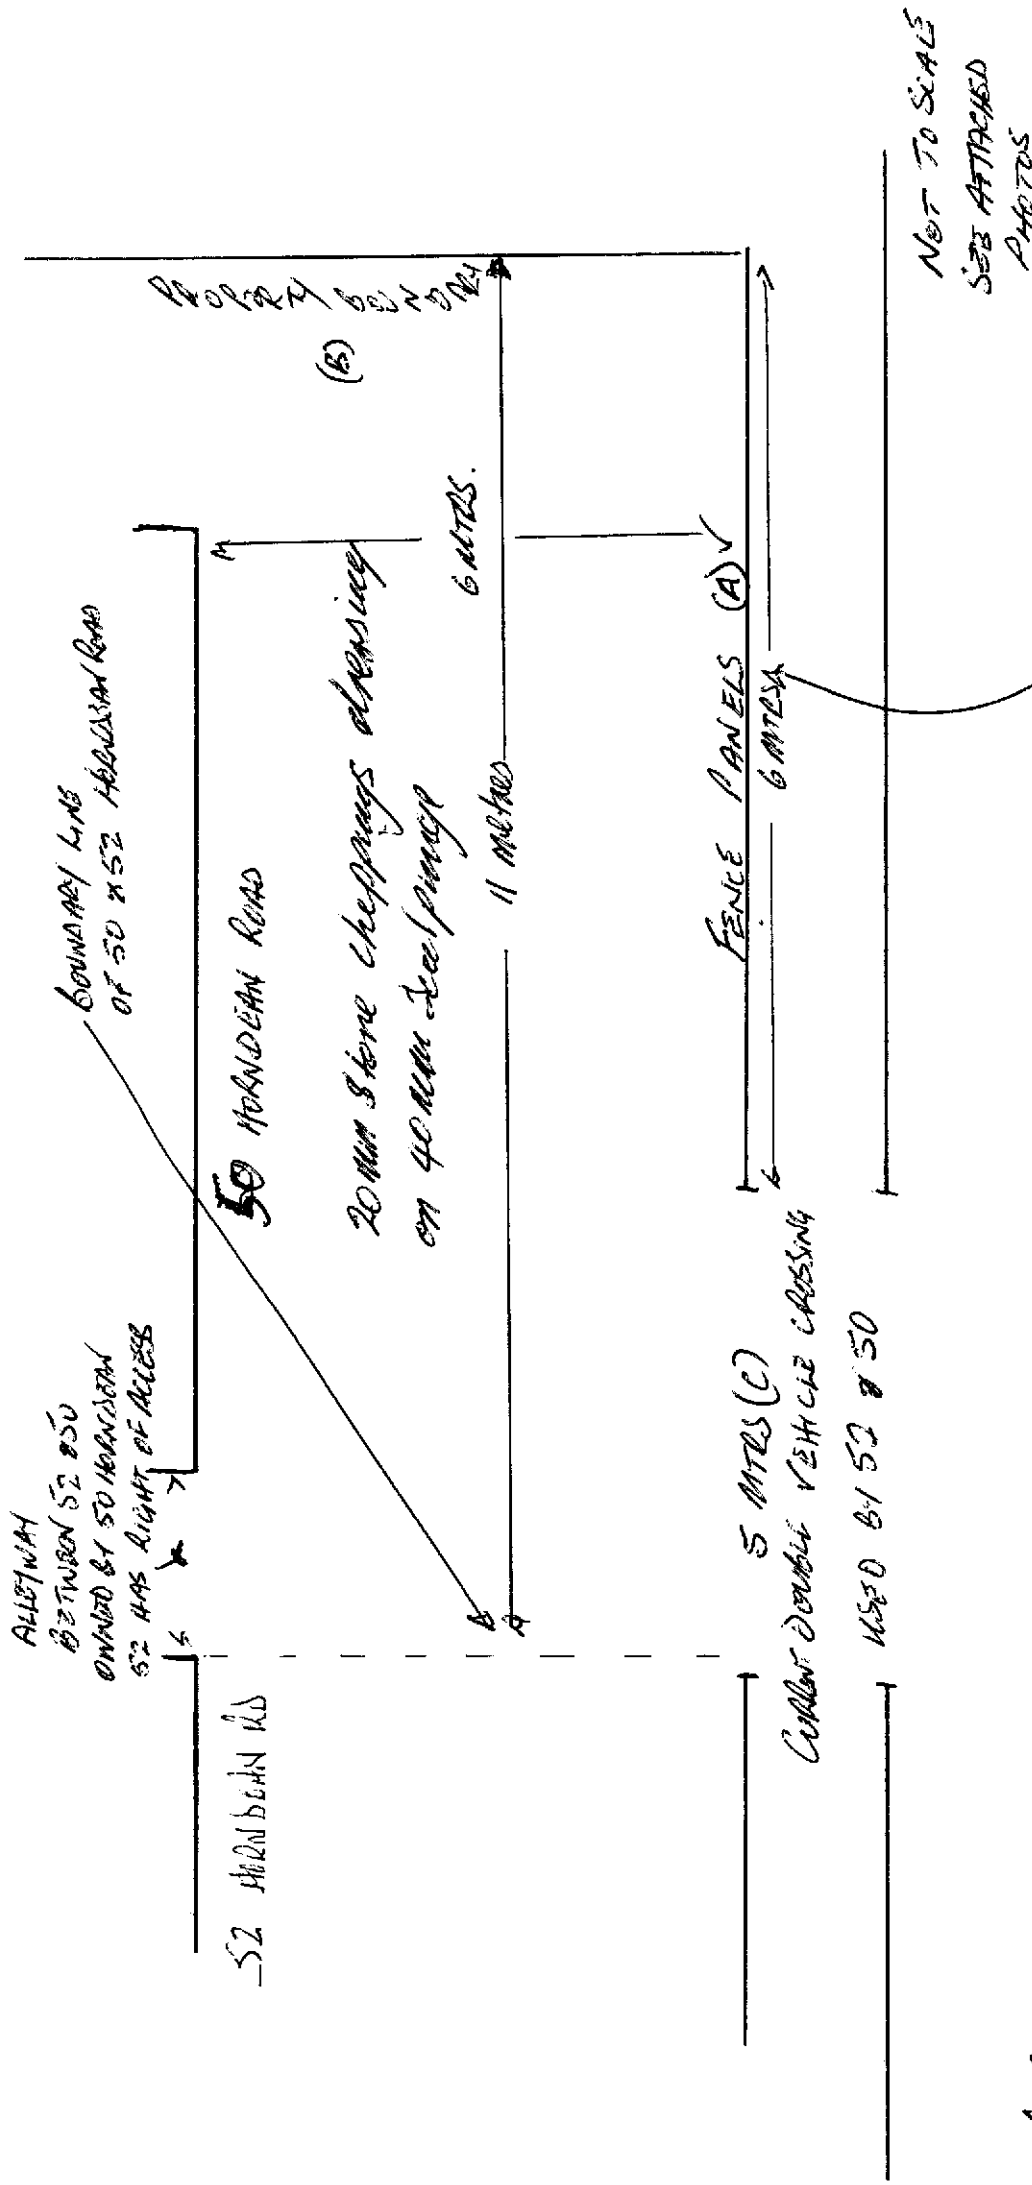

NOTES

(A) - FENCE PANELS TO BE REMOVED
TO ALLOW DEEP KERB

(B) - FENCE PANELS DEFINING
PROPERTY BOUNDARY TO BE RETAINED

(C) CURRENT VEHICLE DOUBLE CROSSING
OF 5 metres width

FRONT ELEVATION