
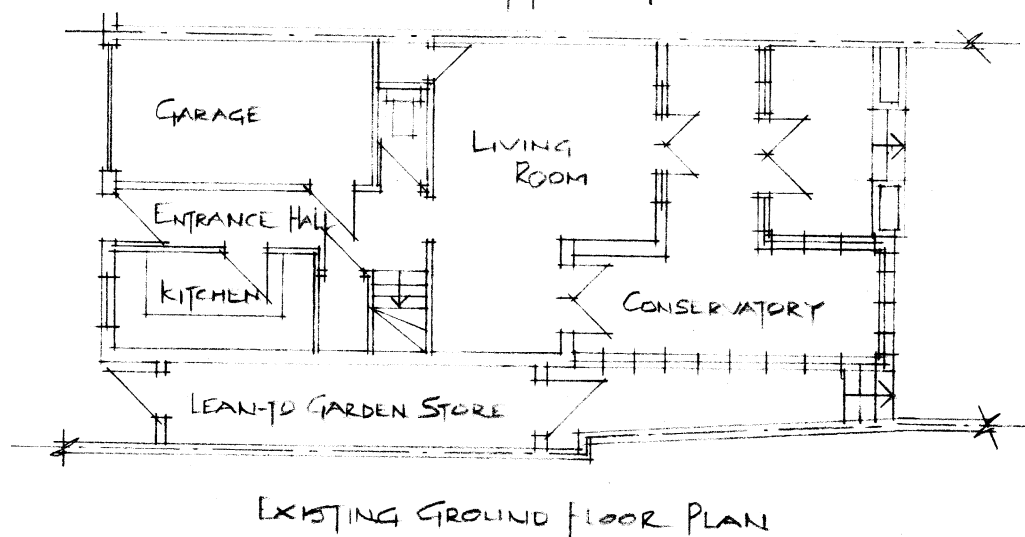
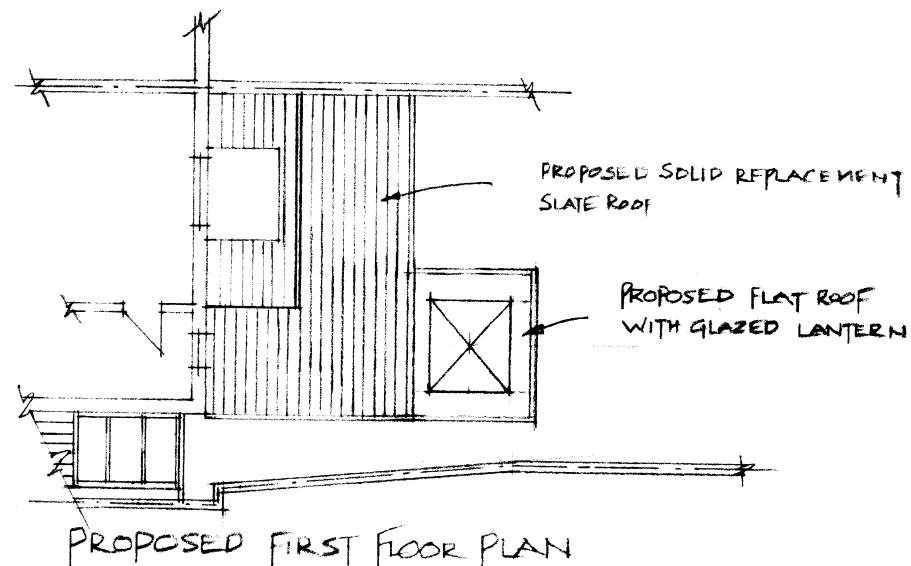


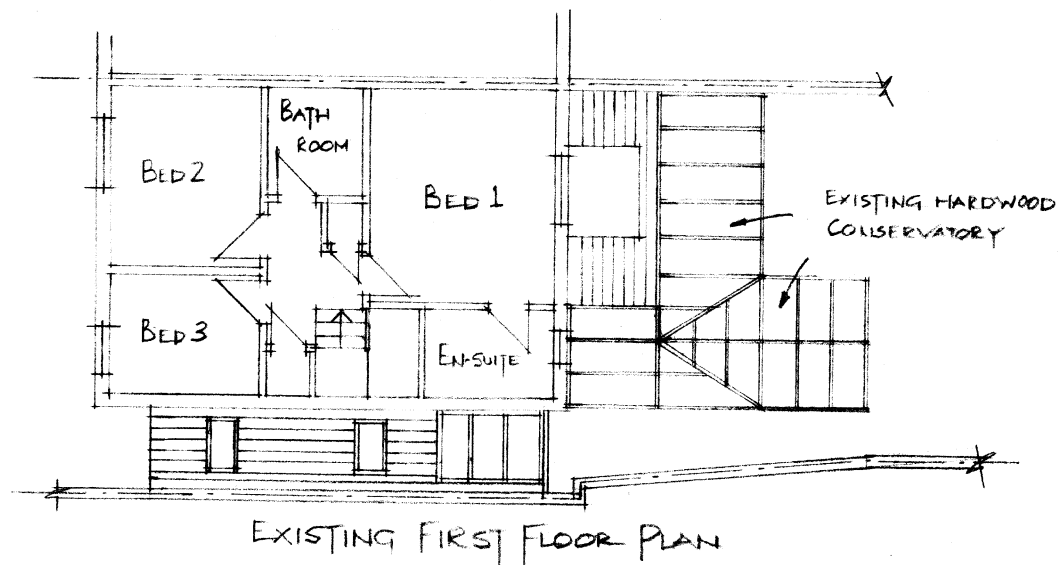

NOTES:

NEW SLATE ROOF TO MATCH EXISTING ROOFS

All dimensions must be checked on site and not sealed from this drawing.

Client MR & MRS MILSCAT
20 NILE STREET, EMBWORTH

Job Title REPLACEMENT
CONSERVATORY

Scale 1:100
AT A3

Drawn by EM
Date MARCH '22

Drawing Title EXISTING &
PROPOSED PLANS

Drg No. 01

Rev A