
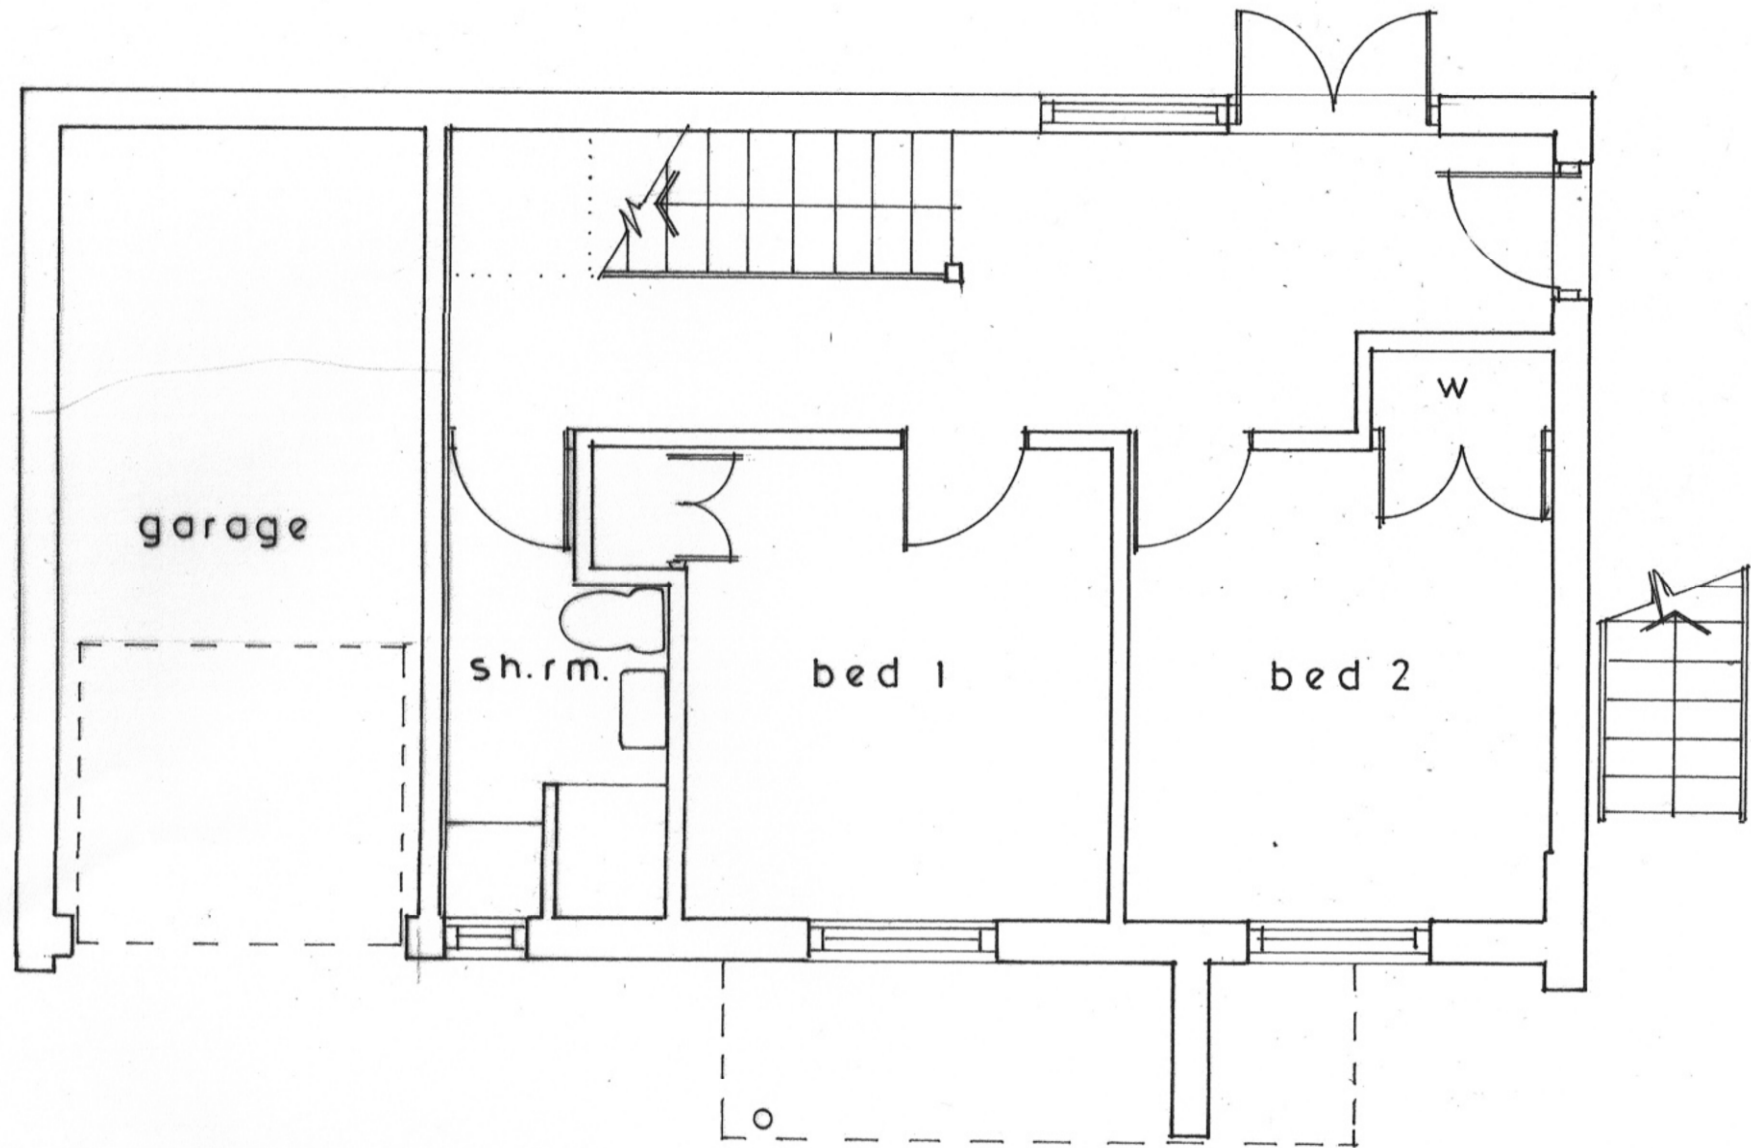


Plans 1:50

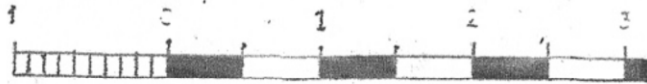

GROUND FLOOR AS PROPOSED 1:50

drg. no. EB/22/04