

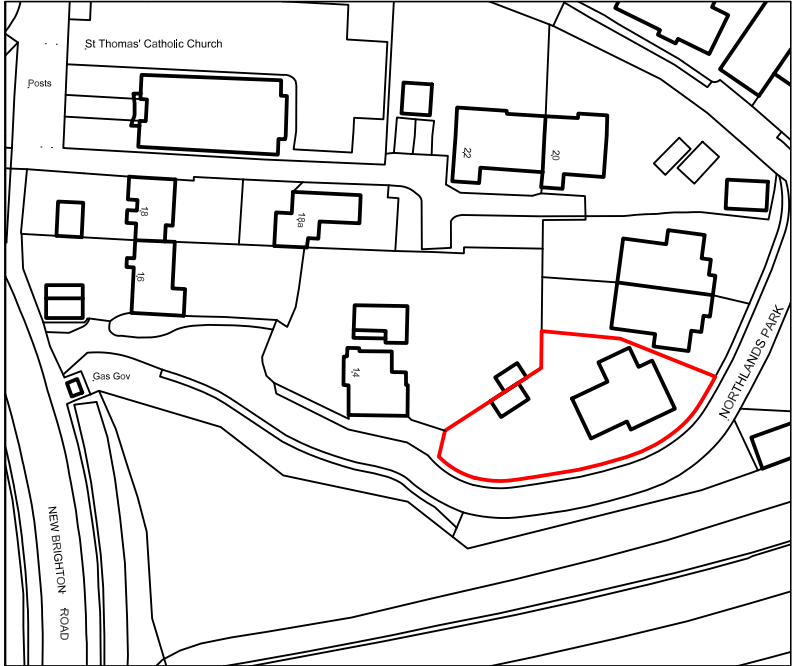


LOCATION PLAN 1:1250

This drawing is copyright and should not be reproduced without permission. Do not scale from drawing for construction. If in doubt contact main contractor before proceeding. The contractor is responsible for checking all information before any orders are placed or construction commences. All drawings to be read in conjunction with Structural Engineers' report, which takes precedence over all other specifications. Main contractor responsible for site safety.

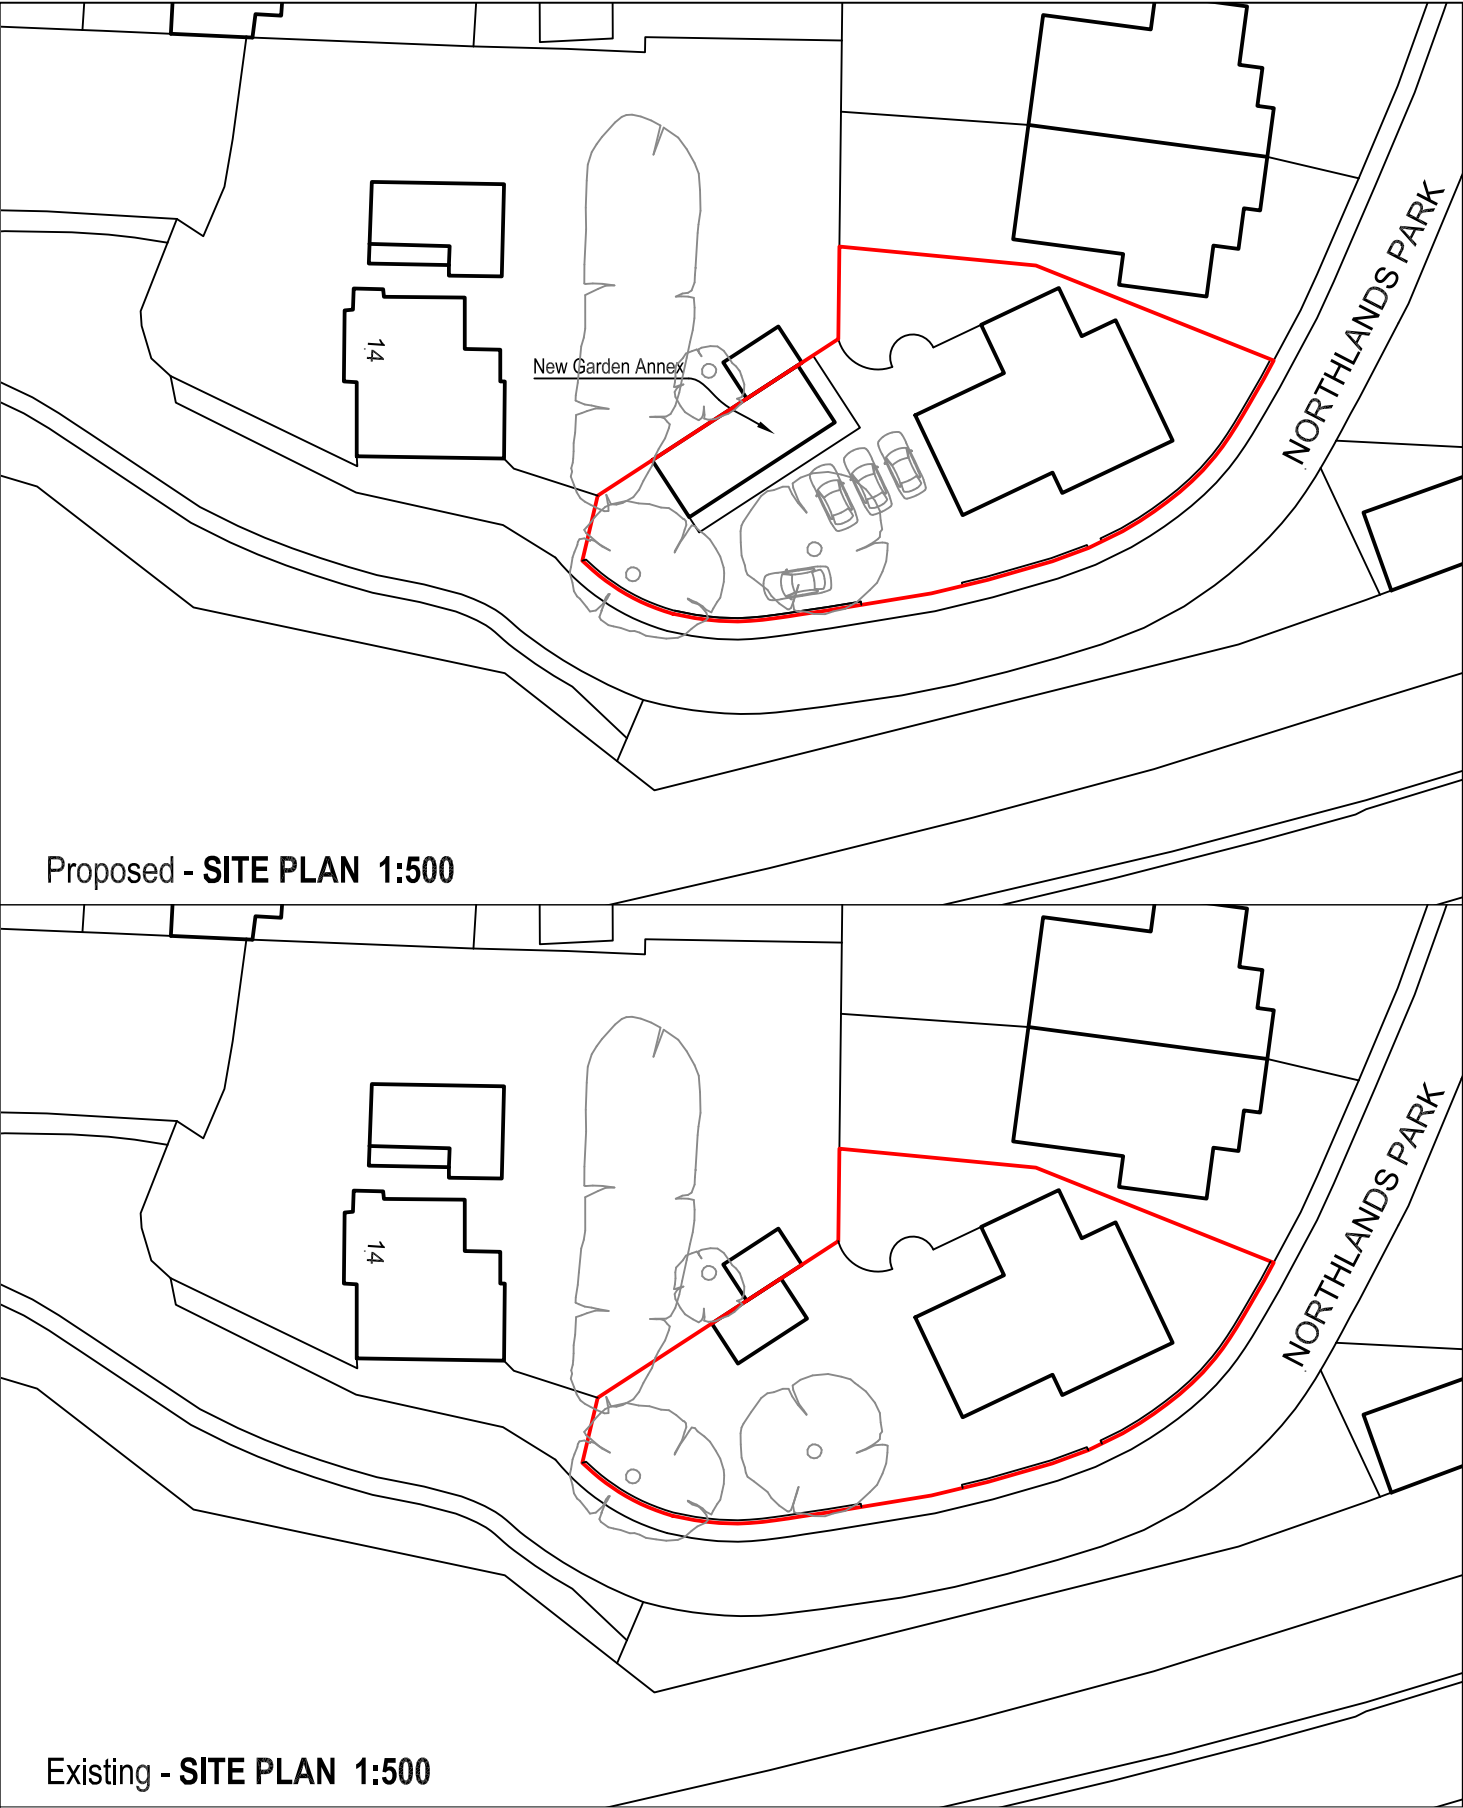

B	JUL 22	Trees and parking shown
A	JUL 22	Correction to boundary line
Rev.	Date	Revisions

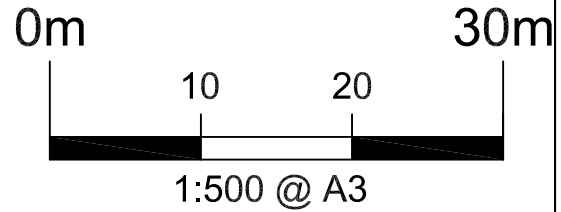

PSK Cheltenham Ltd
41 Bath Road
Cheltenham
GL53 7HQ
Tel. 01242 304477

TITLE


Heather Long,
1 Northlands Park,
Emsworth,
PO10 7EY

DESCRIPTION

Location & Block plans
As **EXISTING & PROPOSED**

DATE APR 2022	SCALE @ A3
DRAWN VH	DATE ---

A874P-453 - 02 B

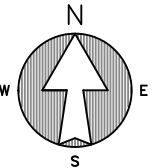

PSK Cheltenham Ltd is a chartered practice registered with RIBA.