


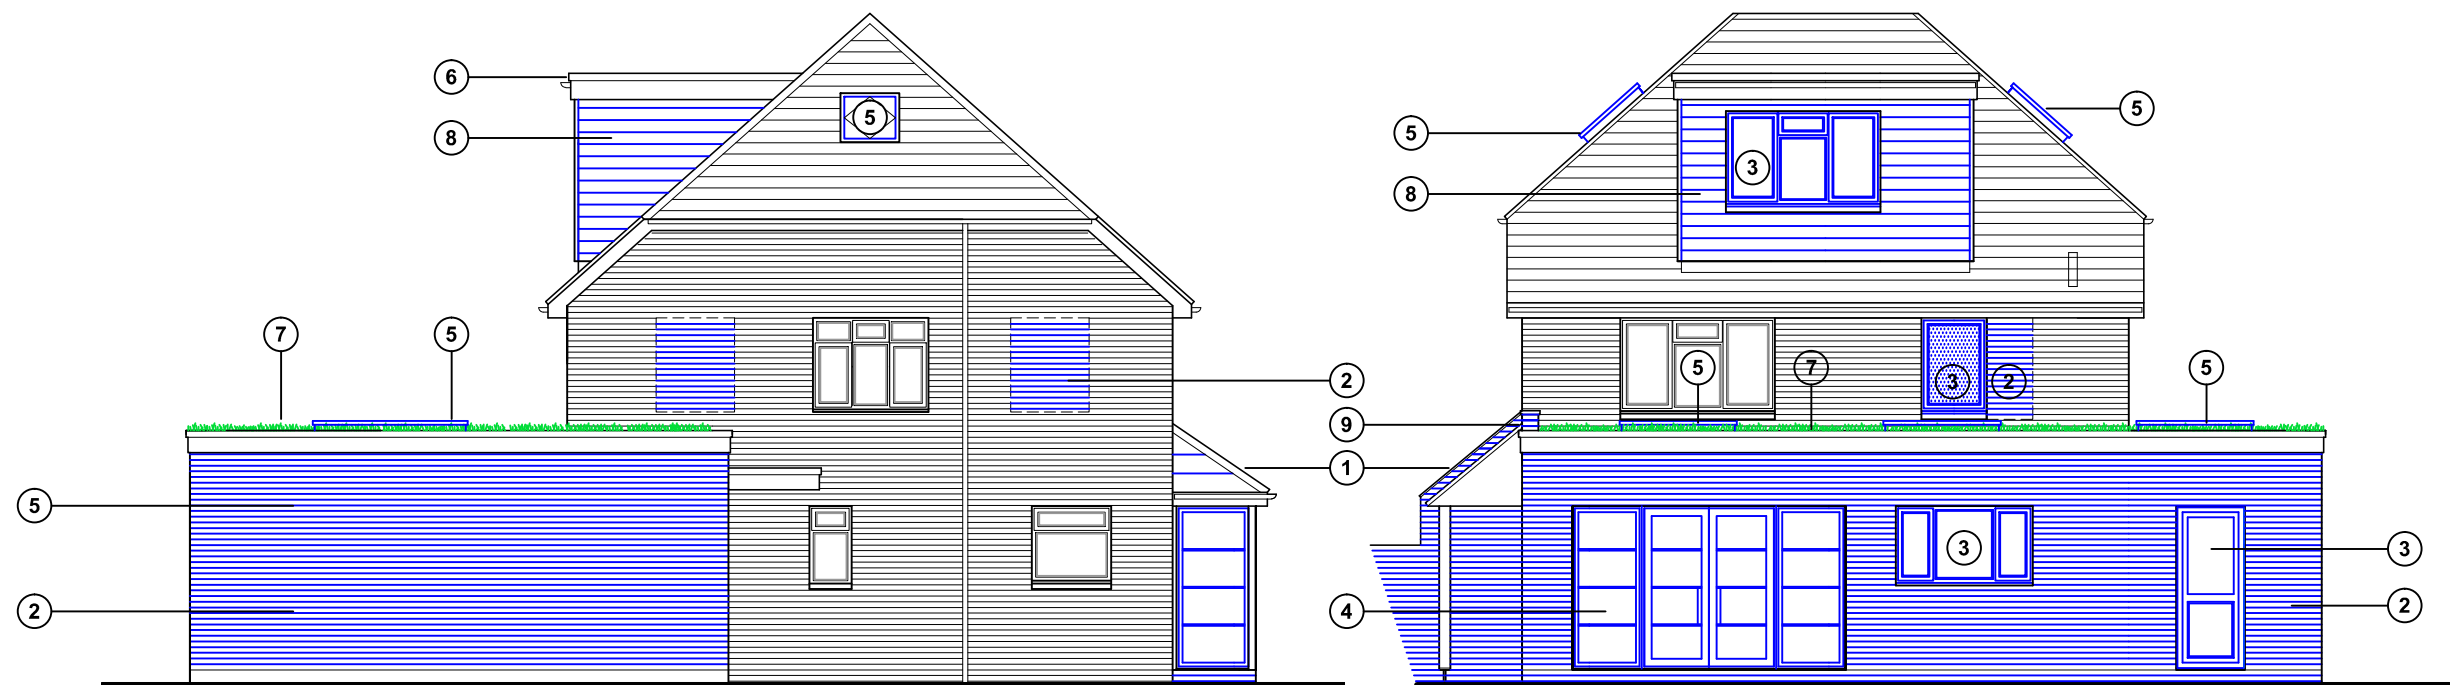


North (side) elevation

East (rear) elevation

Proposed schedule of materials:


- ① Roof tiles to match main house
- ② Bricks to match existing
- ③ Aluminum doors & windows to match existing
- ④ Crittall style doors & windows
- ⑤ Rooflight / lantern (Velux or similar)
- ⑥ Single ply flat roof
- ⑦ Sedum roof
- ⑧ Weatherboard cladding
- ⑨ Solar glass verandah

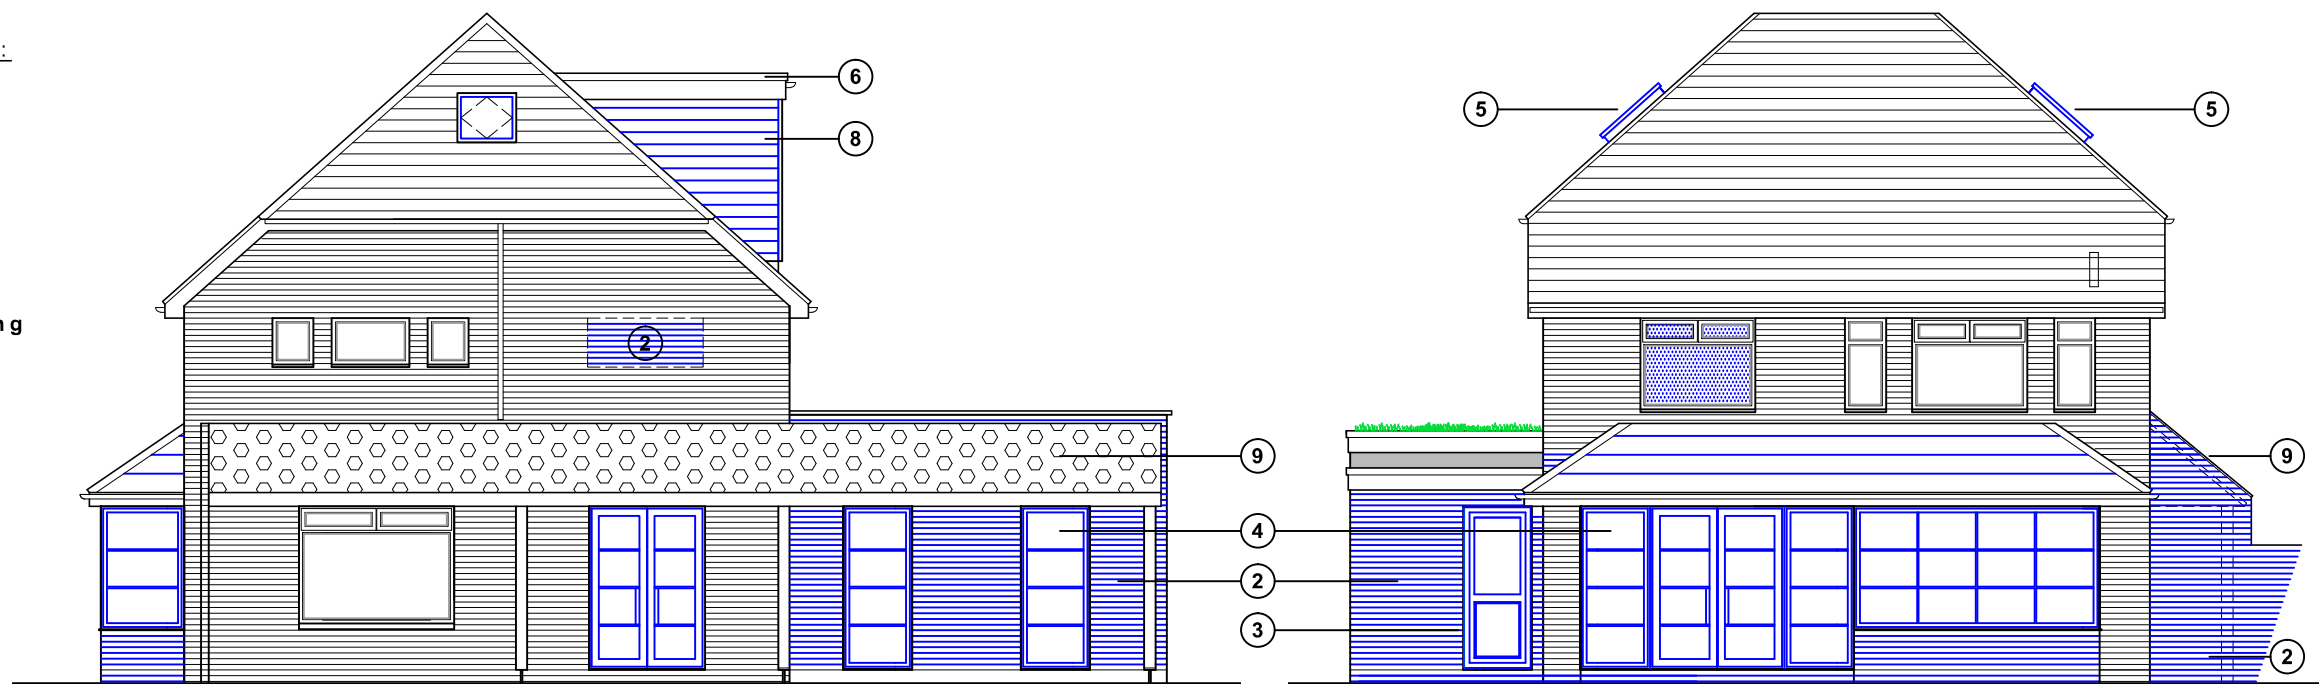

South (side) elevation

West (front) elevation

Proposed elevations scale 1:100

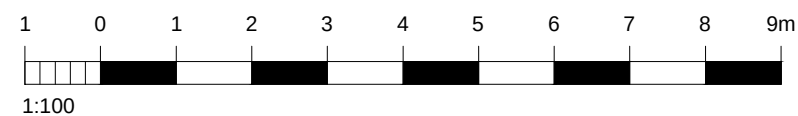

For MR TEBBIT & MS RIPLEY	Title PROPOSED ELEVATIONS	Office Tel: 01243 933732
Project PROPOSED EXTENSION AT WESTERLEY LANE END DRIVE, EMSWORTH PO10 7JH	Date SEPT 2021	Email: admin@jb-architecturedesign.com
	Drawn JB	Web: www.jb-architecturedesign.com
	Scale As shown @ A3	
	Checked -	
	Job Number PL510.21	Revision D
	Drawing Number -04	