


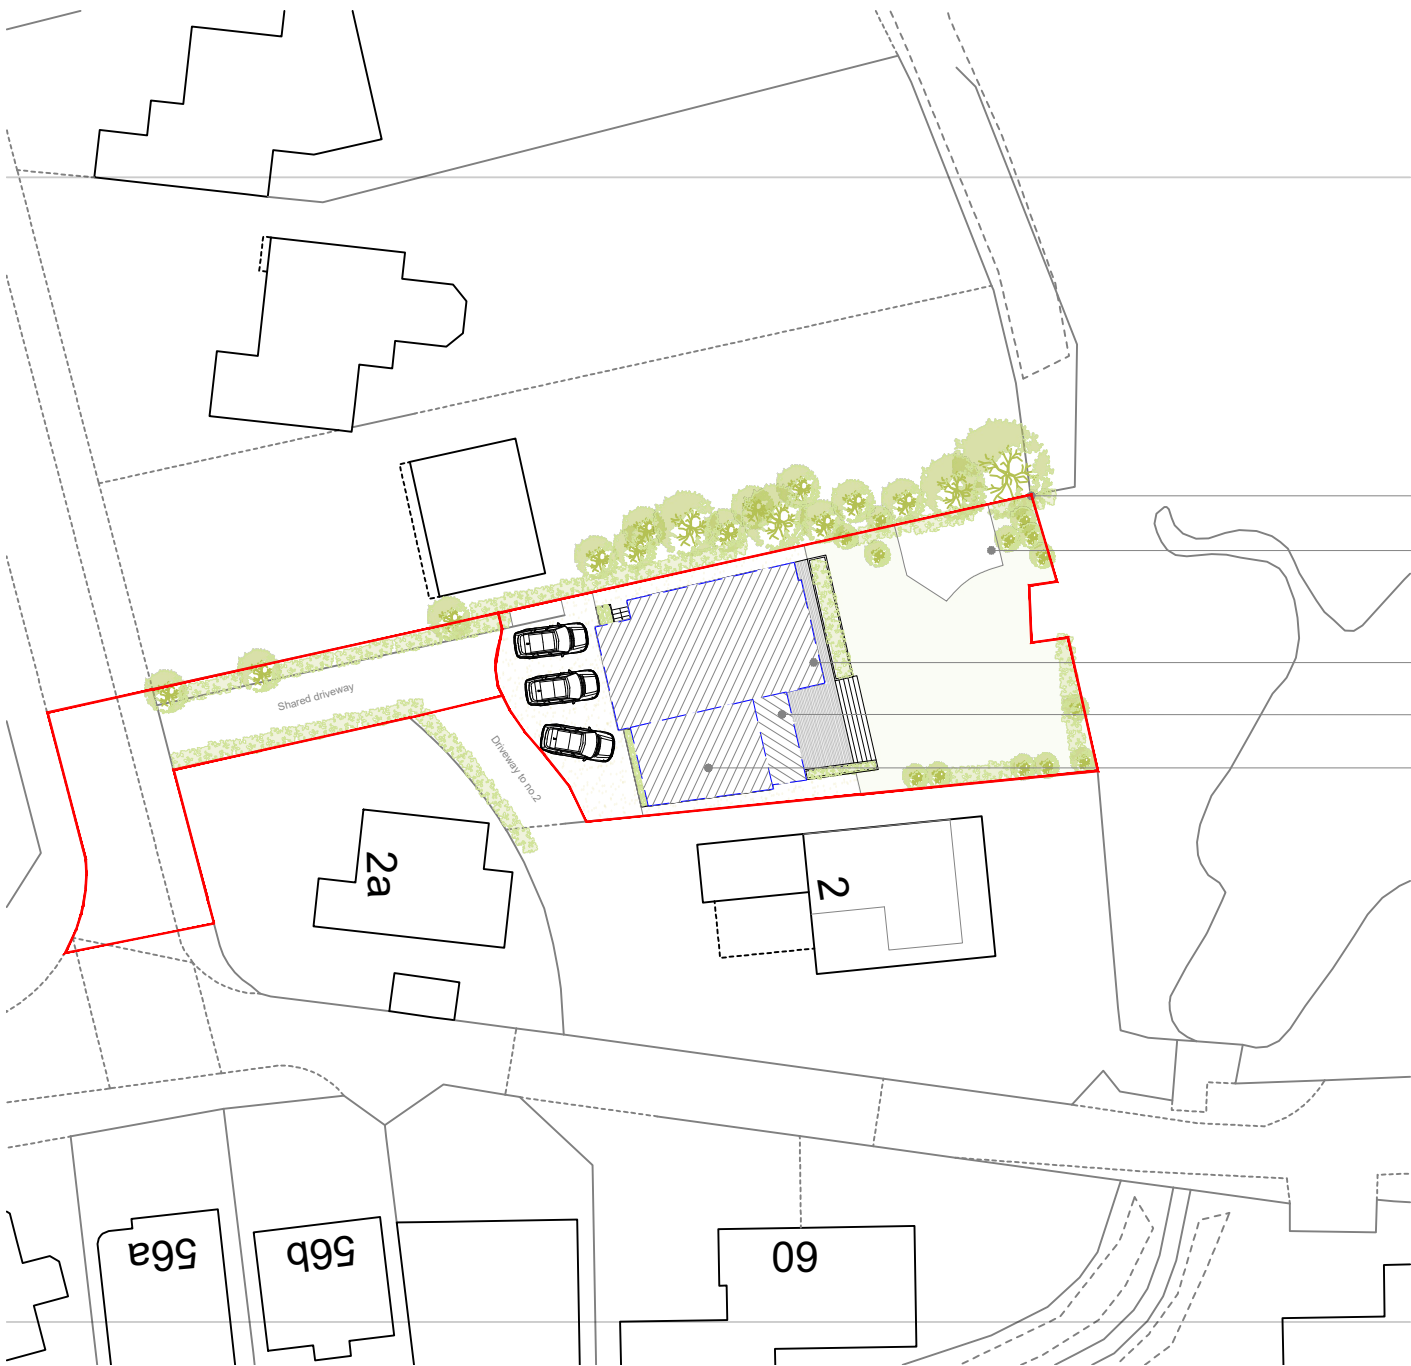

Block Plan
1:500 @A3



Location Plan
1:1250 @A3



1:1250	0mm	10m	20m	50m
1:500	0mm	5m	10m	25m
1:200	0mm	2m	4m	10m
1:100	0mm	1m	2m	5m
1:1	0mm	10mm	20mm	50mm

Project
Witterings Road

Drawing
Location & Block Plan

Project No.
2204
Dwg No.
3.000
Scale
N/A @ A3

Rev	Date	Notes
01	26.08.22	Crown copyright reference included
02	25.10.22	Neighbouring properties location/scale revised; shared driveway indicated.
03	07.12.22	Cantilever reduced to match existing

Hebden Design Studio @
Lavant House, West Lavant,
PO18 9AB
01243974969
info@hebdendesignstudio.com
www.hebdendesignstudio.com

Hebden
design studio
architecture / town planning / interior design / project management

Notes:
Do not scale from this drawing unless for the purposes of Local Authority Planning Approval. Please verify that the information is correctly printed to scale by checking the control bar.
This drawing must be read in conjunction with all other related drawings and documentation.
This drawing is copyright of Hebden Design Studio Ltd ©.
All rights reserved