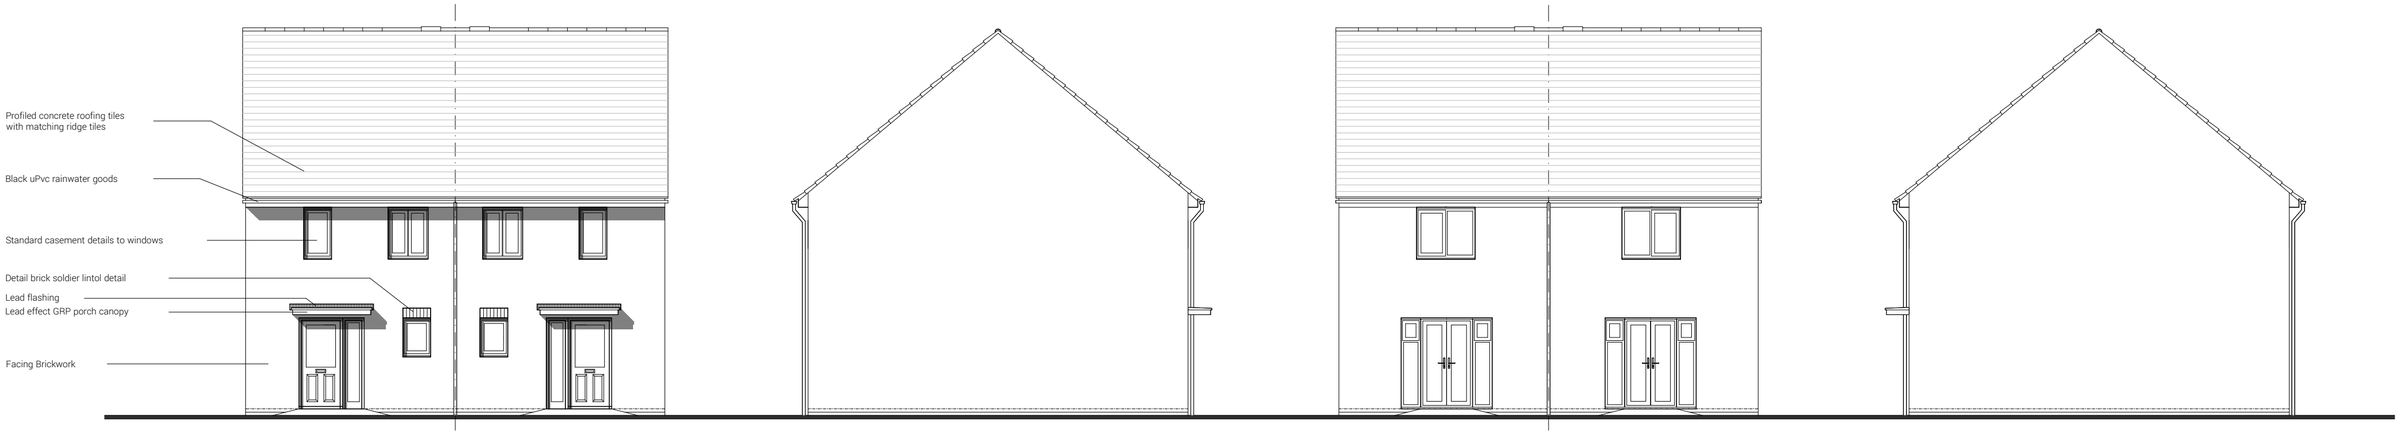

PLOT 20 PLOT 21

FRONT ELEVATION

PLOT 20

SIDE ELEVATION

PLOT 21 PLOT 20

REAR ELEVATION

PLOT 21

SIDE ELEVATION

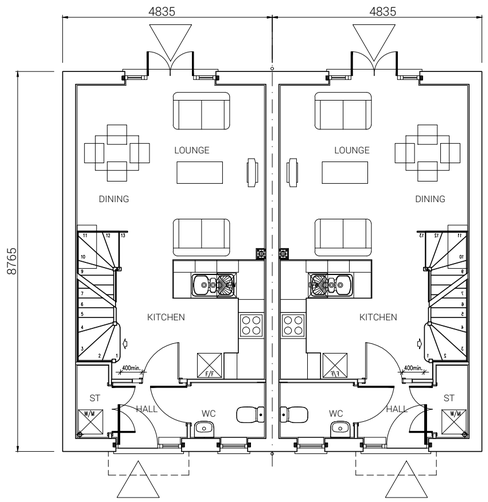

PLOT 20 PLOT 21

GROUND FLOOR PLAN

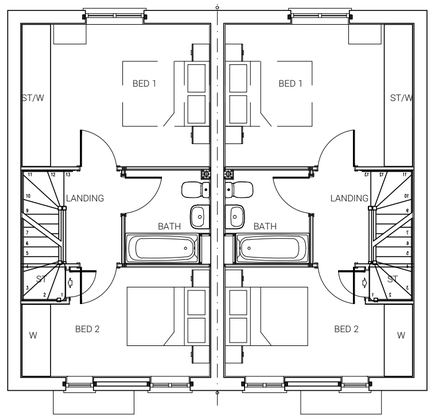

PLOT 20 PLOT 21

FIRST FLOOR PLAN

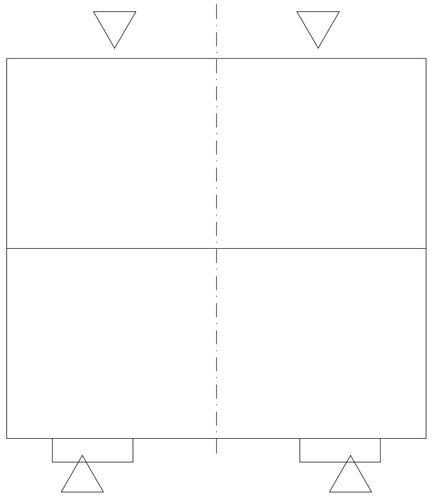

PLOT 20 PLOT 21

ROOF PLAN

Plots 20 & 21

2 BED HOUSE - NA20.

70.10 sq.m. / 754 sq.ft.

Private

0 2 4 6 8 10m

Scale 1:100 at A2

FATHOM'S REACH
HAYLING ISLAND

TAYLOR WIMPEY SOUTHERN COUNTIES

+(44) 1962 589 030
designs@sdadesigngroup.com
Ground Floor Studio, Unit 2,
East Horton Business Park,
Knowle Lane, Fair Oak,
Hampshire, SO50 7HN

SDA DESIGN GROUP

DRAWING TITLE
PLOTS 20 & 21
HOUSE TYPE NA20
FLOOR PLANS &
ELEVATIONS

SCALE	SHEET SIZE	DRAWN	CHKD	DATE
1:100	A2	ML		05/10/2021

DETAIL PLANNING

19-1105-033-1ST

0 1 2 3 4 5 6 7 8 9
1:100 Sc

THIS DRAWING IS THE COPYRIGHT OF SDA DESIGN GROUP AND MAY NOT BE COPIED, ALTERED OR REPRODUCED IN ANY FORM, OR PASSED TO A THIRD PARTY WITHOUT THE WRITTEN CONSENT. DIMENSIONS SHOULD BE CHECKED AND VERIFIED ON SITE AND ANY DISCREPANCIES SHOULD BE REPORTED TO THE ARCHITECT. DO NOT SCALE FROM THIS DRAWING, EXCEPT FOR PLANNING PURPOSES. USE FIGURED DIMENSIONS ONLY. IF IN DOUBT ASK FOR CONFIRMATION.

WWW.SDADESIGNGROUP.COM