



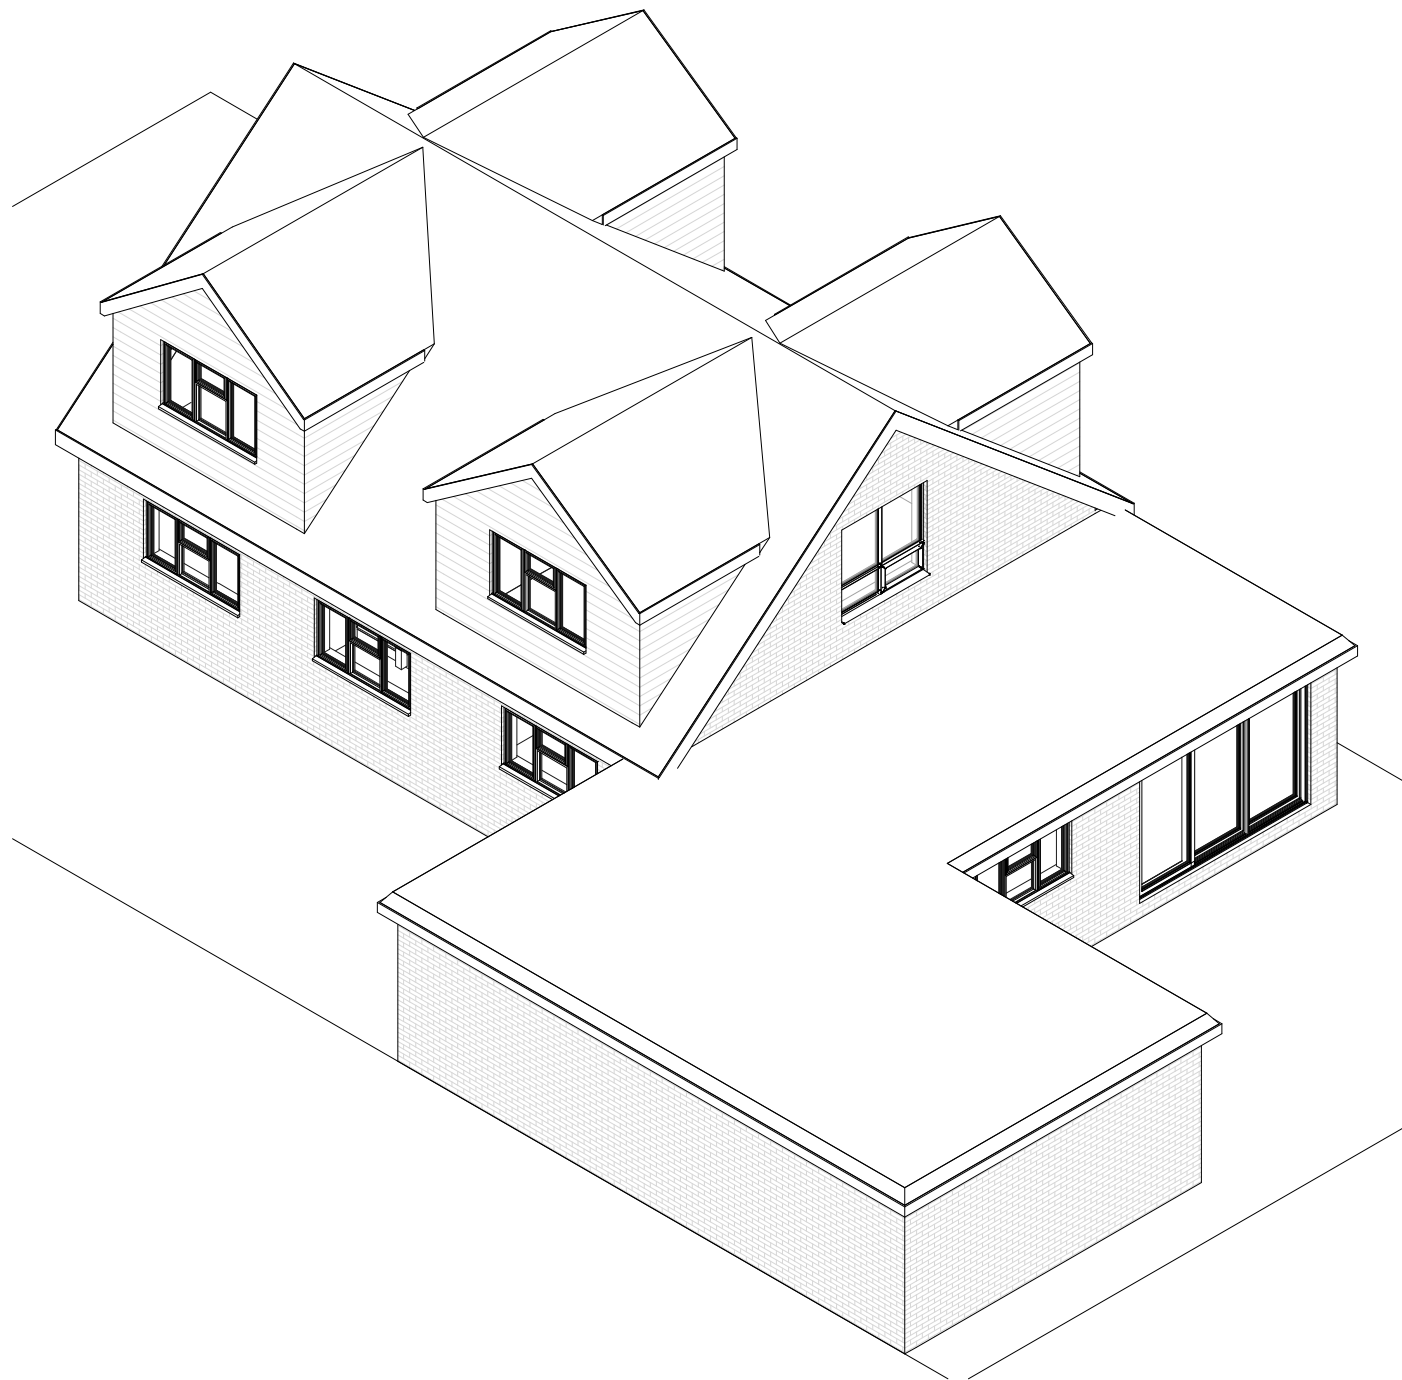

Existing 3D 3

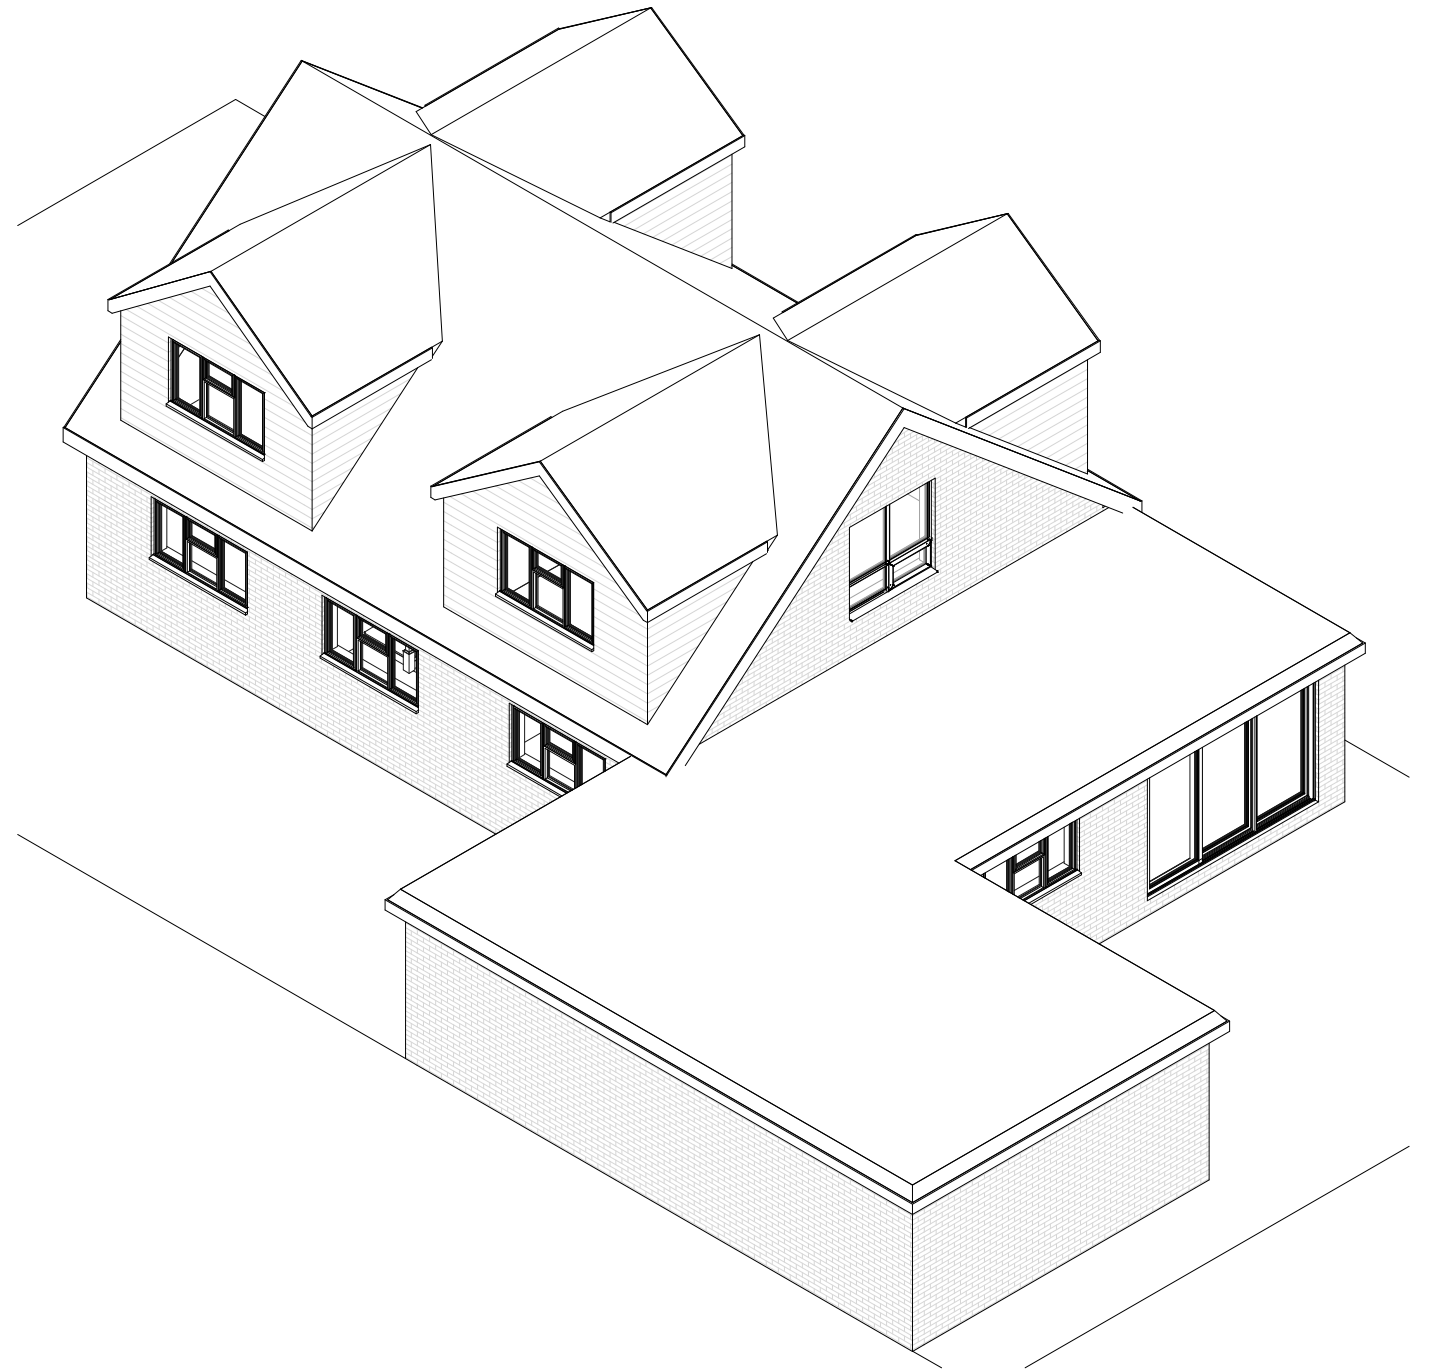

Proposed 3D 3

|       |                                                                                     |                                                                                     |                                                                                     |                                                                                     |                                                                                     |                                                                                     |                                                                                      |    |
|-------|-------------------------------------------------------------------------------------|-------------------------------------------------------------------------------------|-------------------------------------------------------------------------------------|-------------------------------------------------------------------------------------|-------------------------------------------------------------------------------------|-------------------------------------------------------------------------------------|--------------------------------------------------------------------------------------|----|
| 1:500 |  |  |  |  |  |  |  | 50 |
| 1:200 |  |  |  |  |  |  |  | 20 |
| 1:100 |  |  |  |  |  |  |  | 10 |
| 1:50  |  |  |  |  |  |  |  | 5  |



All measurement to be checked on site prior to any commenment  
(C) Copyright of Parkers Design (Southern) Limited. Any reproduction of these drawings will require written authority from the copyright owner.

Parkers Design Limited - The Studio @ 90, PO9 2PR

[www.pexd.co.uk](http://www.pexd.co.uk) - [info@parkersdesign.com](mailto:info@parkersdesign.com) - 07776 008822

PROJECT  
18 Spring Vale PO8 9DA

SHEET  
3D 3

CLIENT  
Southwood

Date Issue Date Scale (@ A3)

|            |    |                |     |
|------------|----|----------------|-----|
| Drawn by   | SW | DRAWING NUMBER | REV |
| Checked by | SR | P 10           |     |