

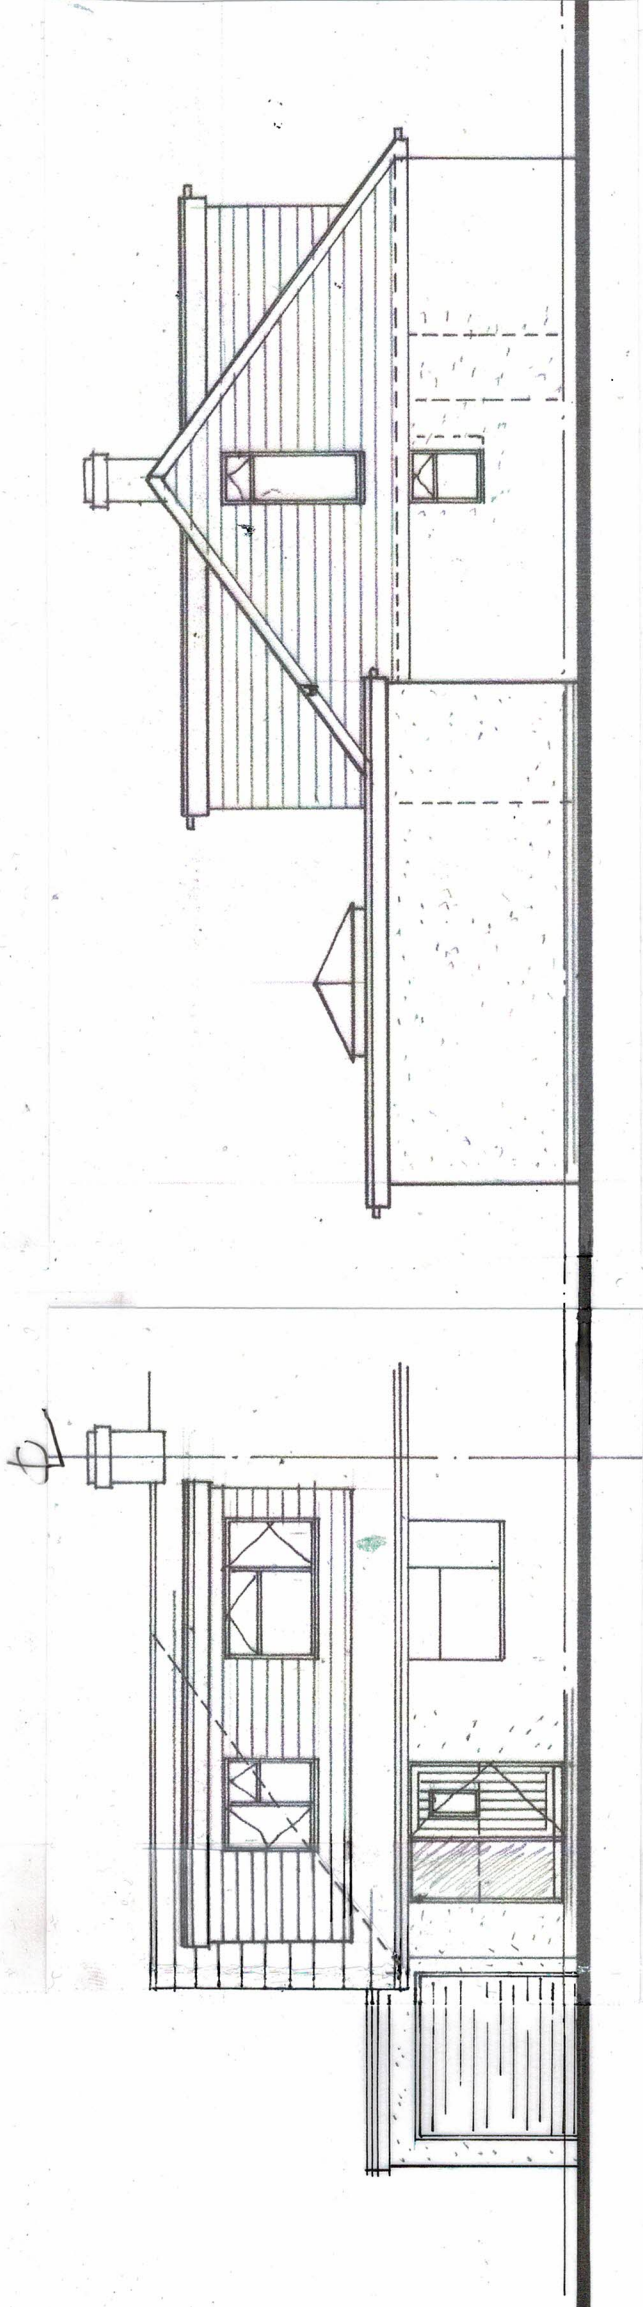


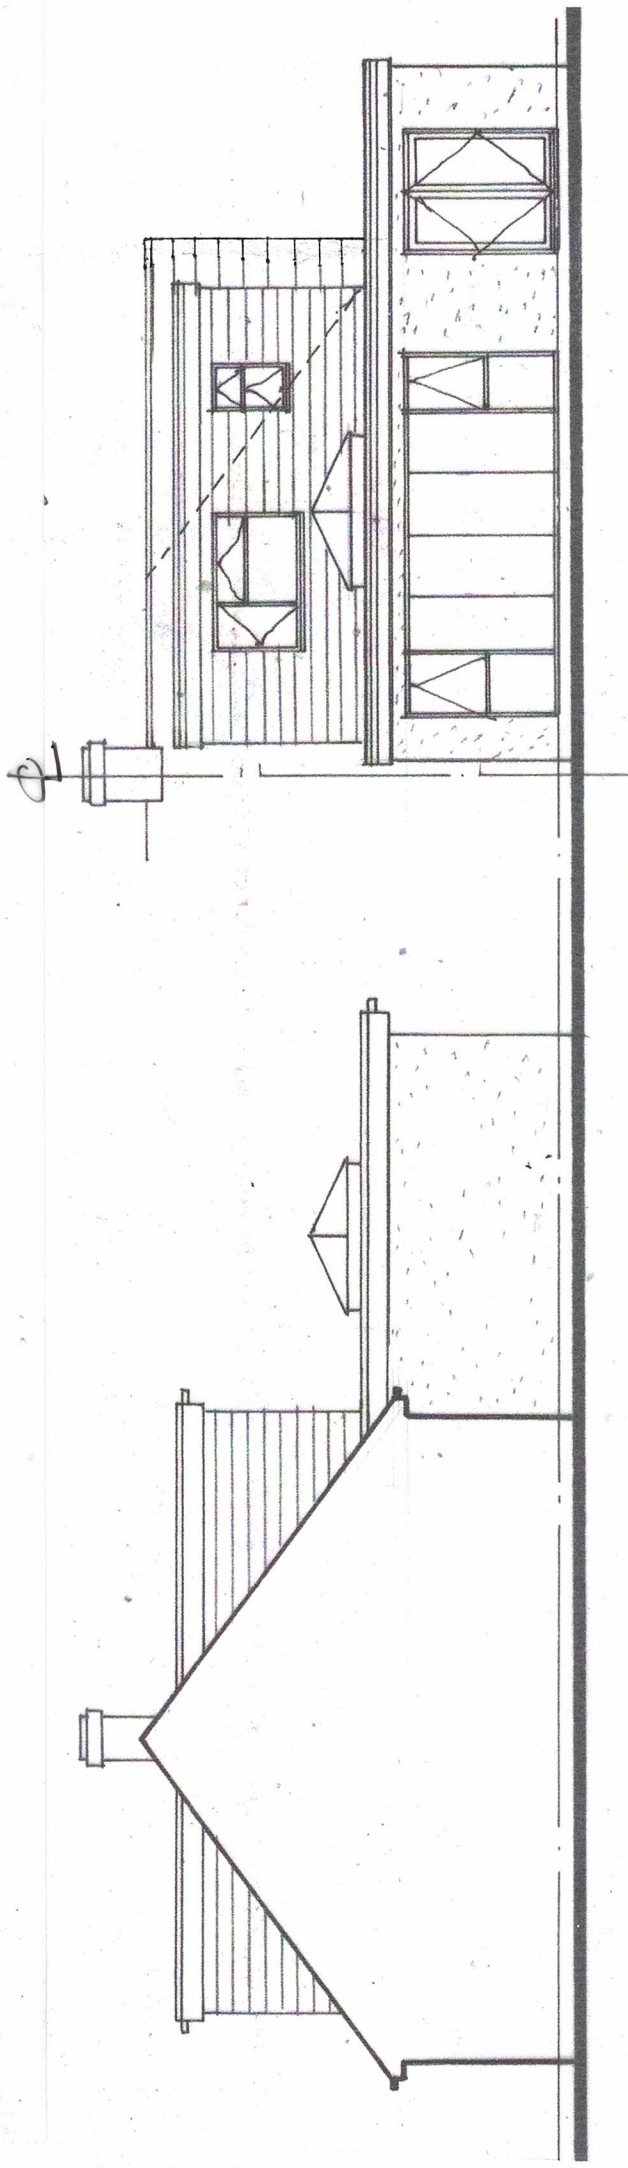

FRONT

SIDE

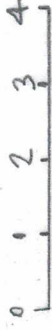

SIDE

REAR

B	18/12	VEGETATION			
A	01/22	CLIENT CHANGES			
DEREK TREAGUS ASSOCIATES ARCHITECTURAL SERVICES Tel: 07956 624094 Email: derek.treagus@gmail.com					
Project	REAR EXTENSION & LOFT CONVERSION AT 90 SILVERDALE DRIVE, WATERLOOVILLE, HAMPSHIRE.				
Client	Ms Chloe Jones				
Subject	Planning Drawing Elevations				
Date:	Sept 2022	Scale: 1:100 @ A3			
Rev:	AB	Drg. No. 22/267/04			
• Copyright reserved. • All dimensions are to be site confirmed and should not be scaled unless for Planning purposes. • Verify all queries with the office.					