


171 Nutwick Road PO9 2UL

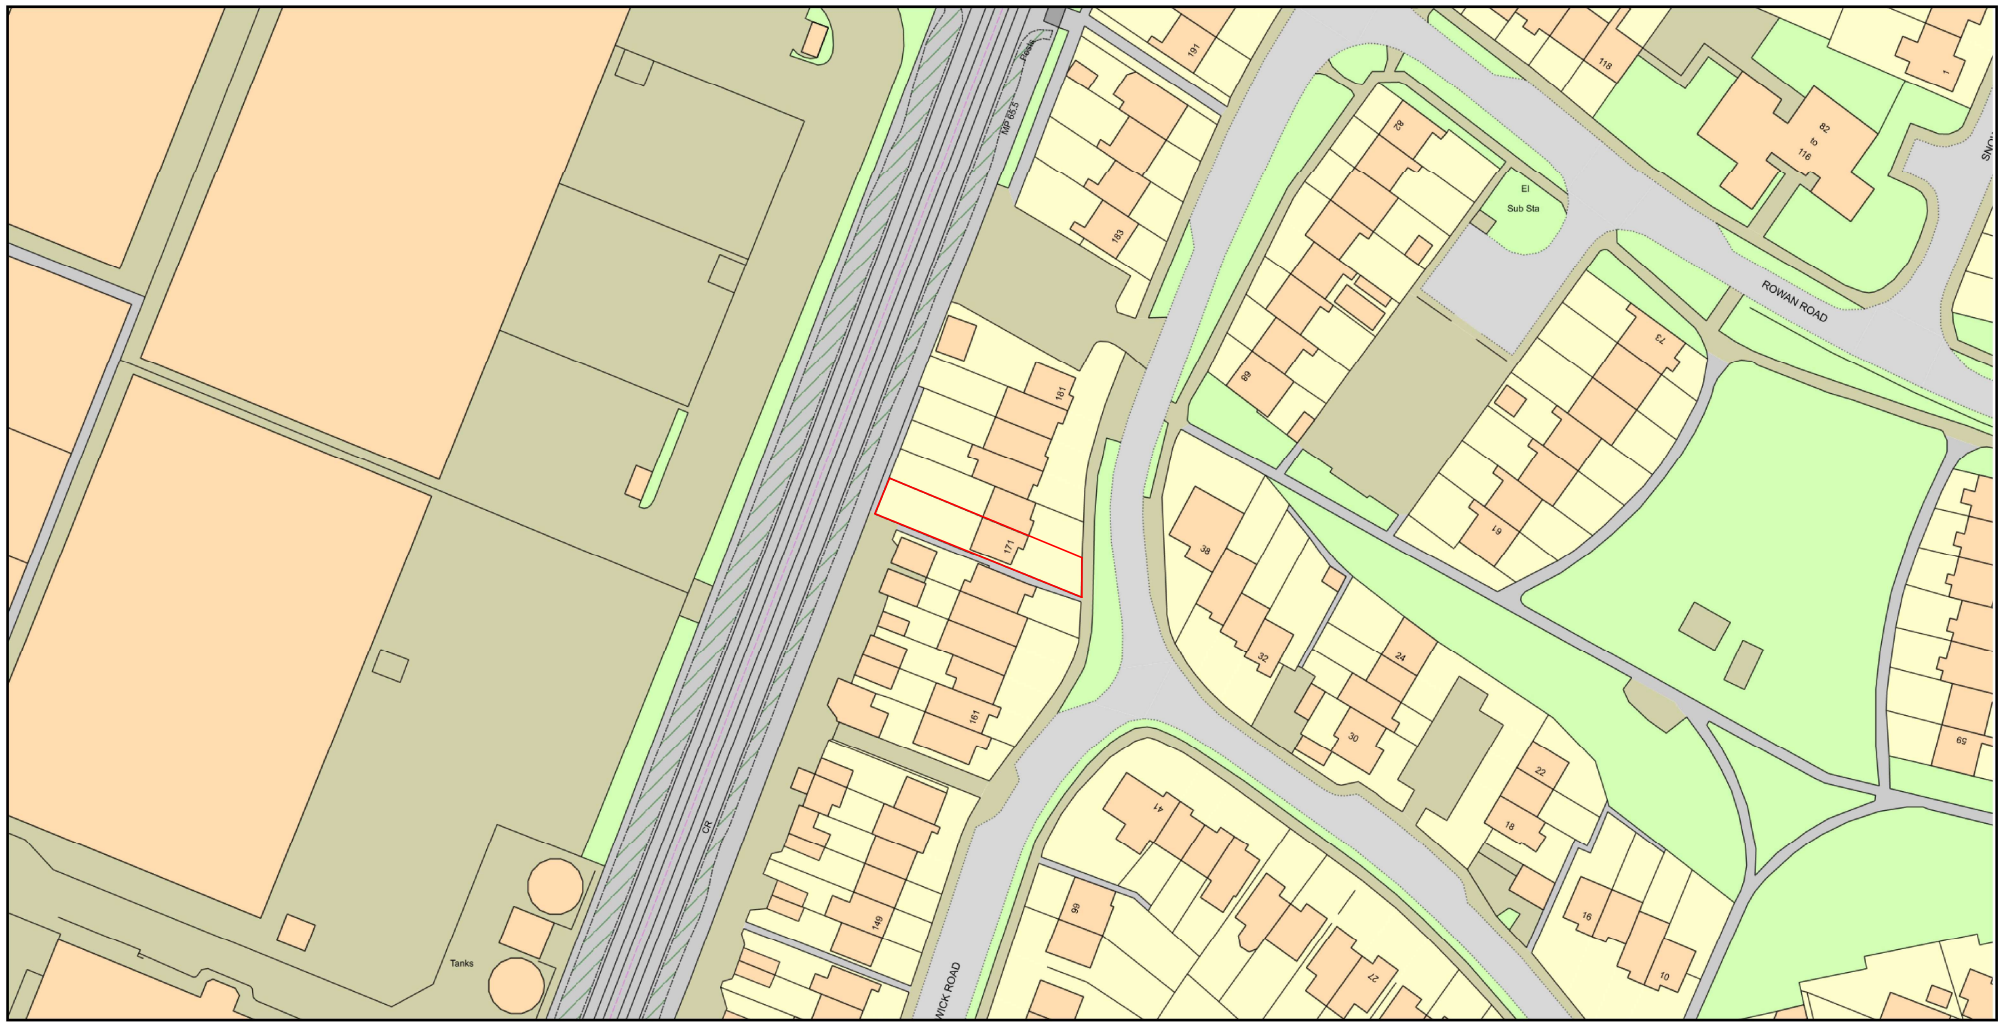

Plan Produced for: Parkers Design
Date Produced: 21 Aug 2022
Plan Reference Number: TQRQM22233203438075
Scale: 1:1250 @ A4

© Crown copyright and database rights 2021 OS 100042766

1:500		50
1:200		20
1:100		10
1:50		5



All measurement to be checked on site prior to any comment
(C) Copyright of Parkers Design (Southern) Limited. Any reproduction of these drawings will require written authority from the copyright owner.

Parkers Design Limited - The Studio @ 90, PO9 2PR

www.pexd.co.uk - info@parkersdesign.com - 07776 008822

PROJECT
171 Nutwick Road PO9 2UL

SHEET
Location

CLIENT
Armstrong

Date Issue Date Scale (@ A3)

Drawn by	SW	DRAWING NUMBER	REV
Checked by	SR	P 10	