


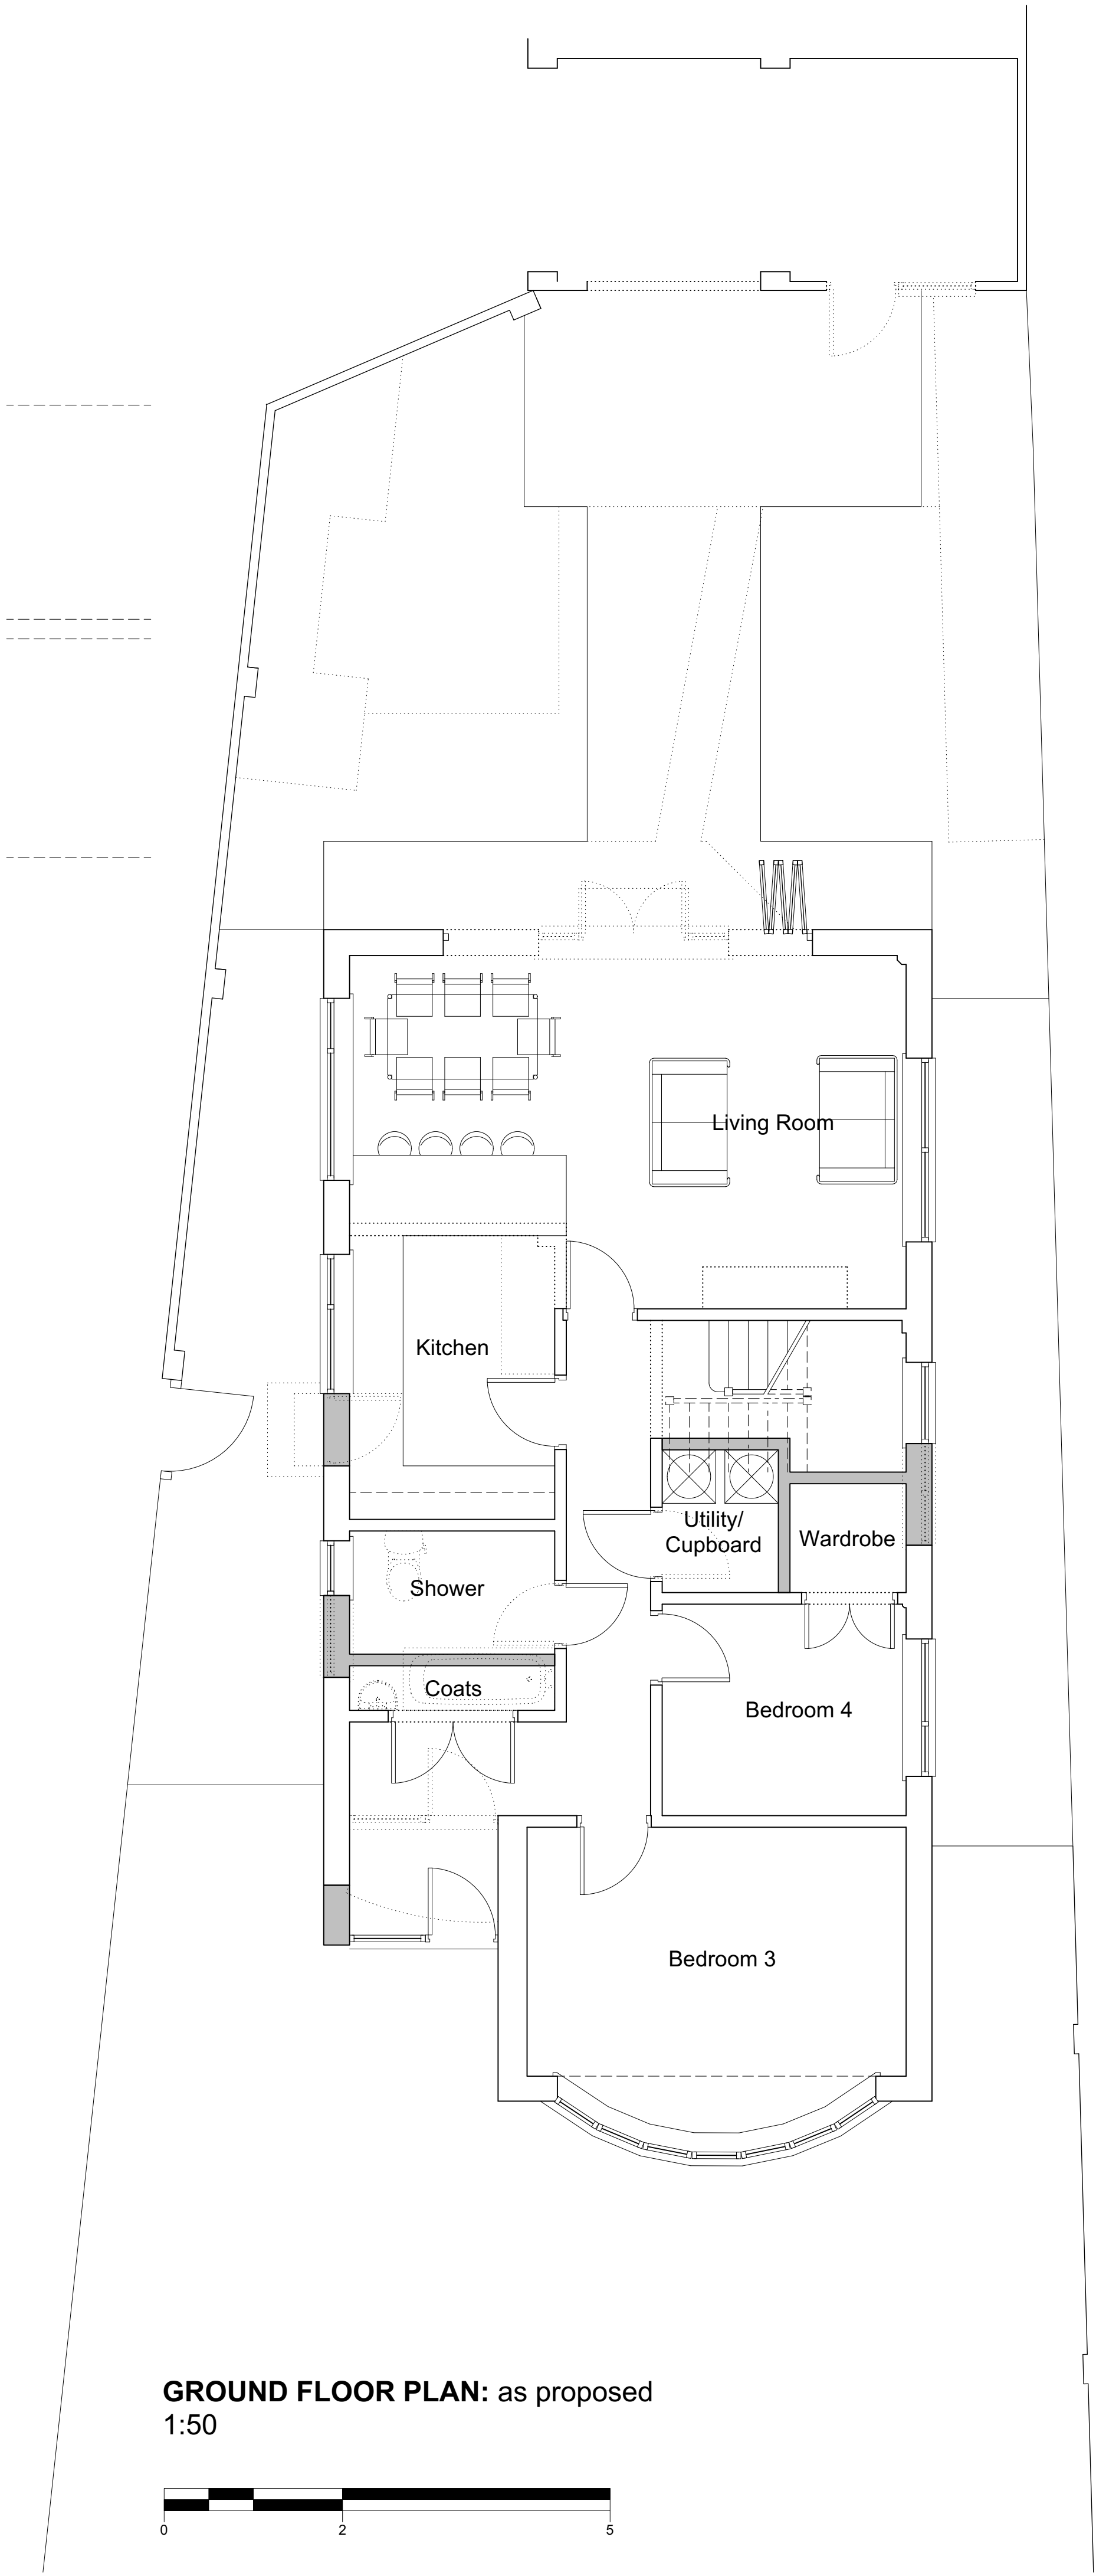


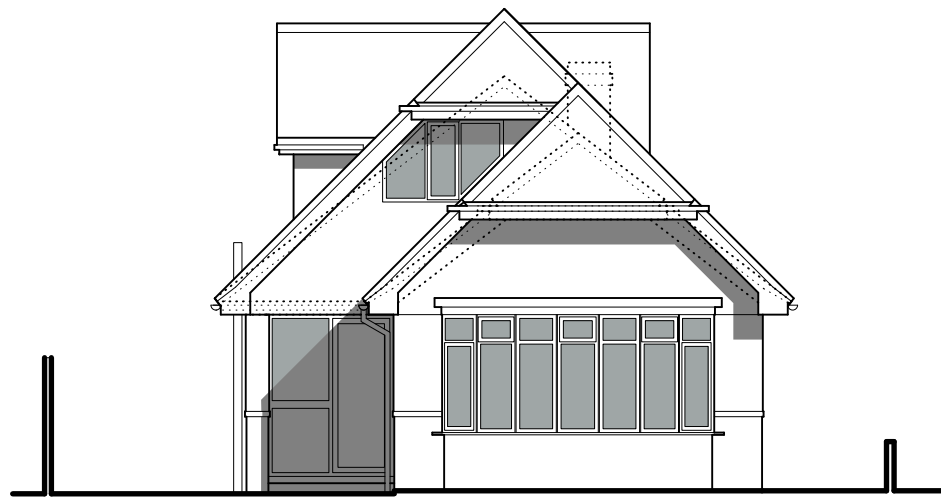


GROUND FLOOR PLAN: as proposed
1:50

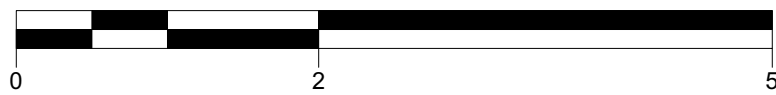


FRONT (South) ELEVATION: as proposed
1:100

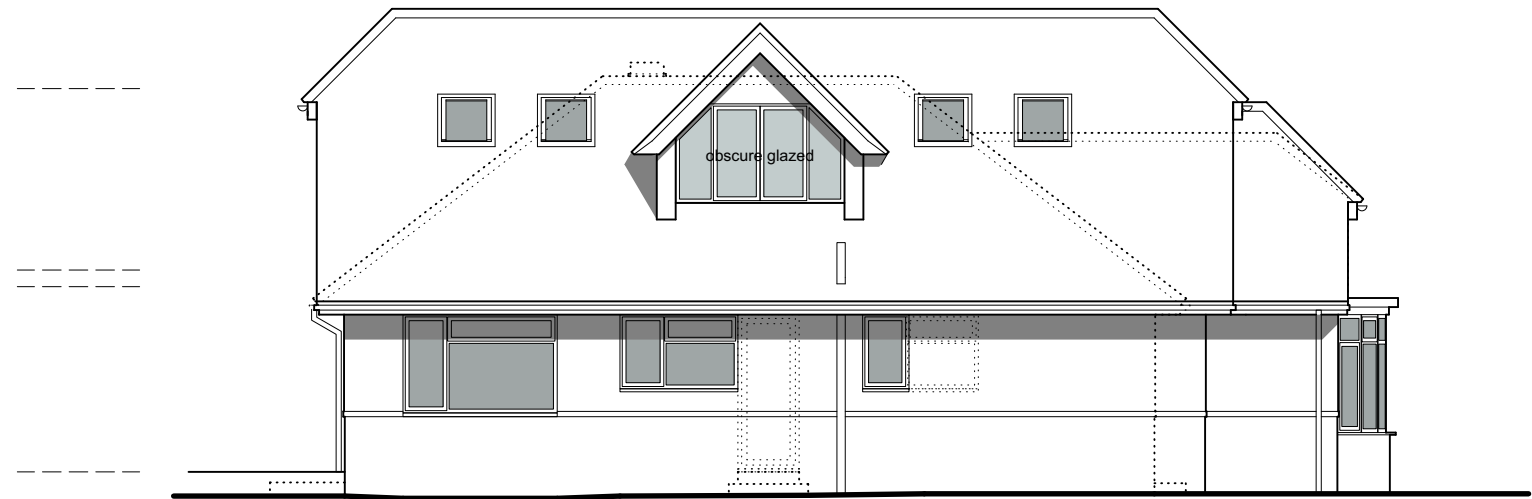


SIDE (West) ELEVATION: as proposed
1:100

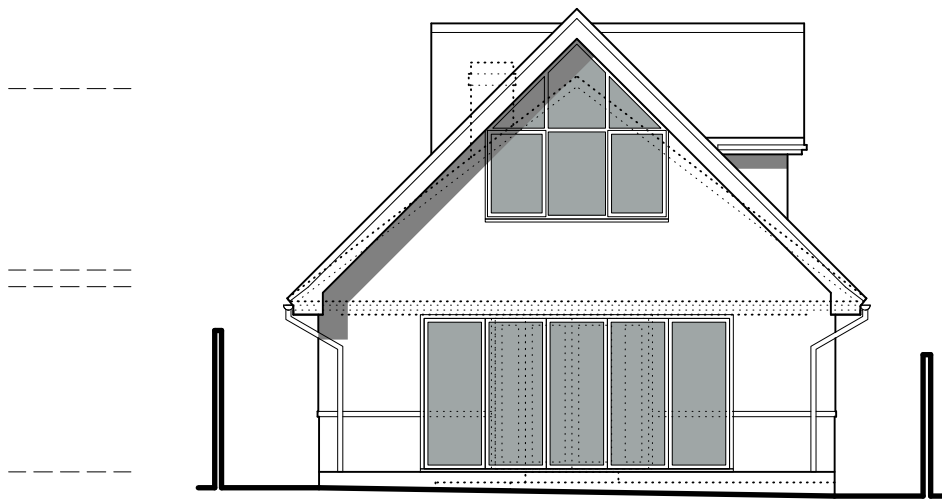


REAR (North) ELEVATION: as proposed
1:100

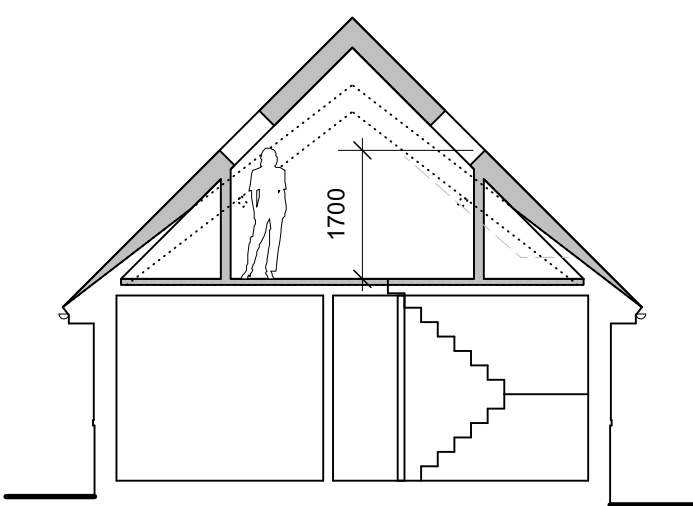

TYPICAL SECTION: as proposed
1:100

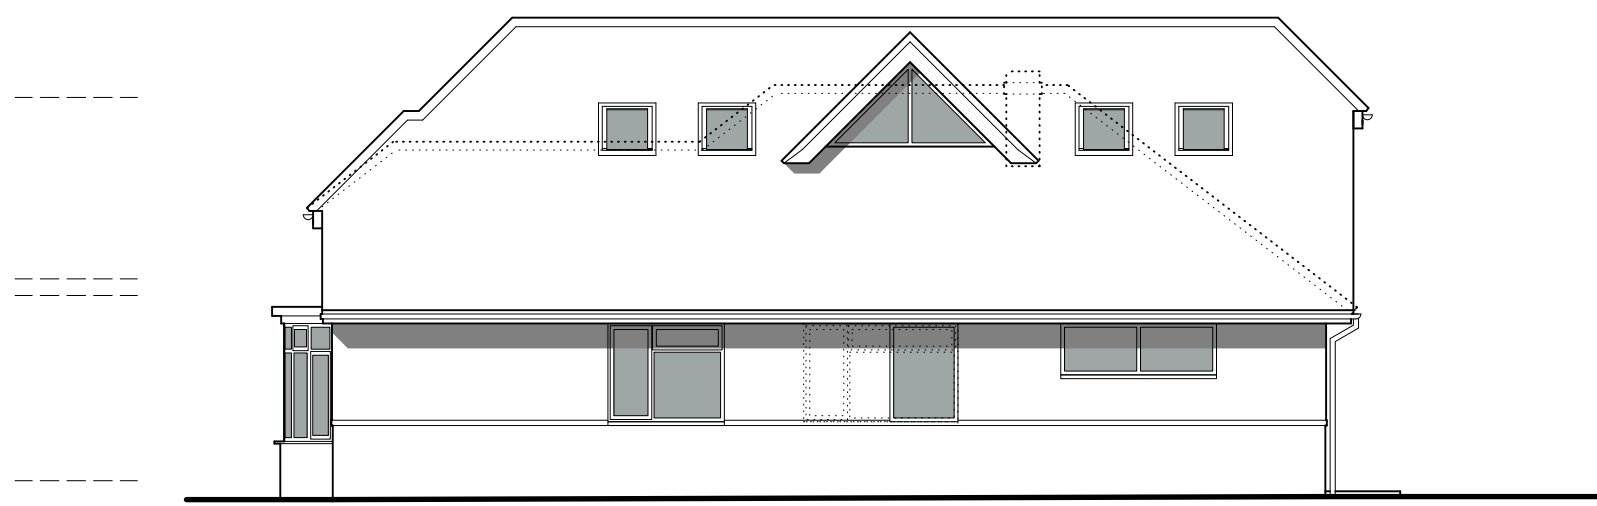

SIDE (East) ELEVATION: as proposed
1:100

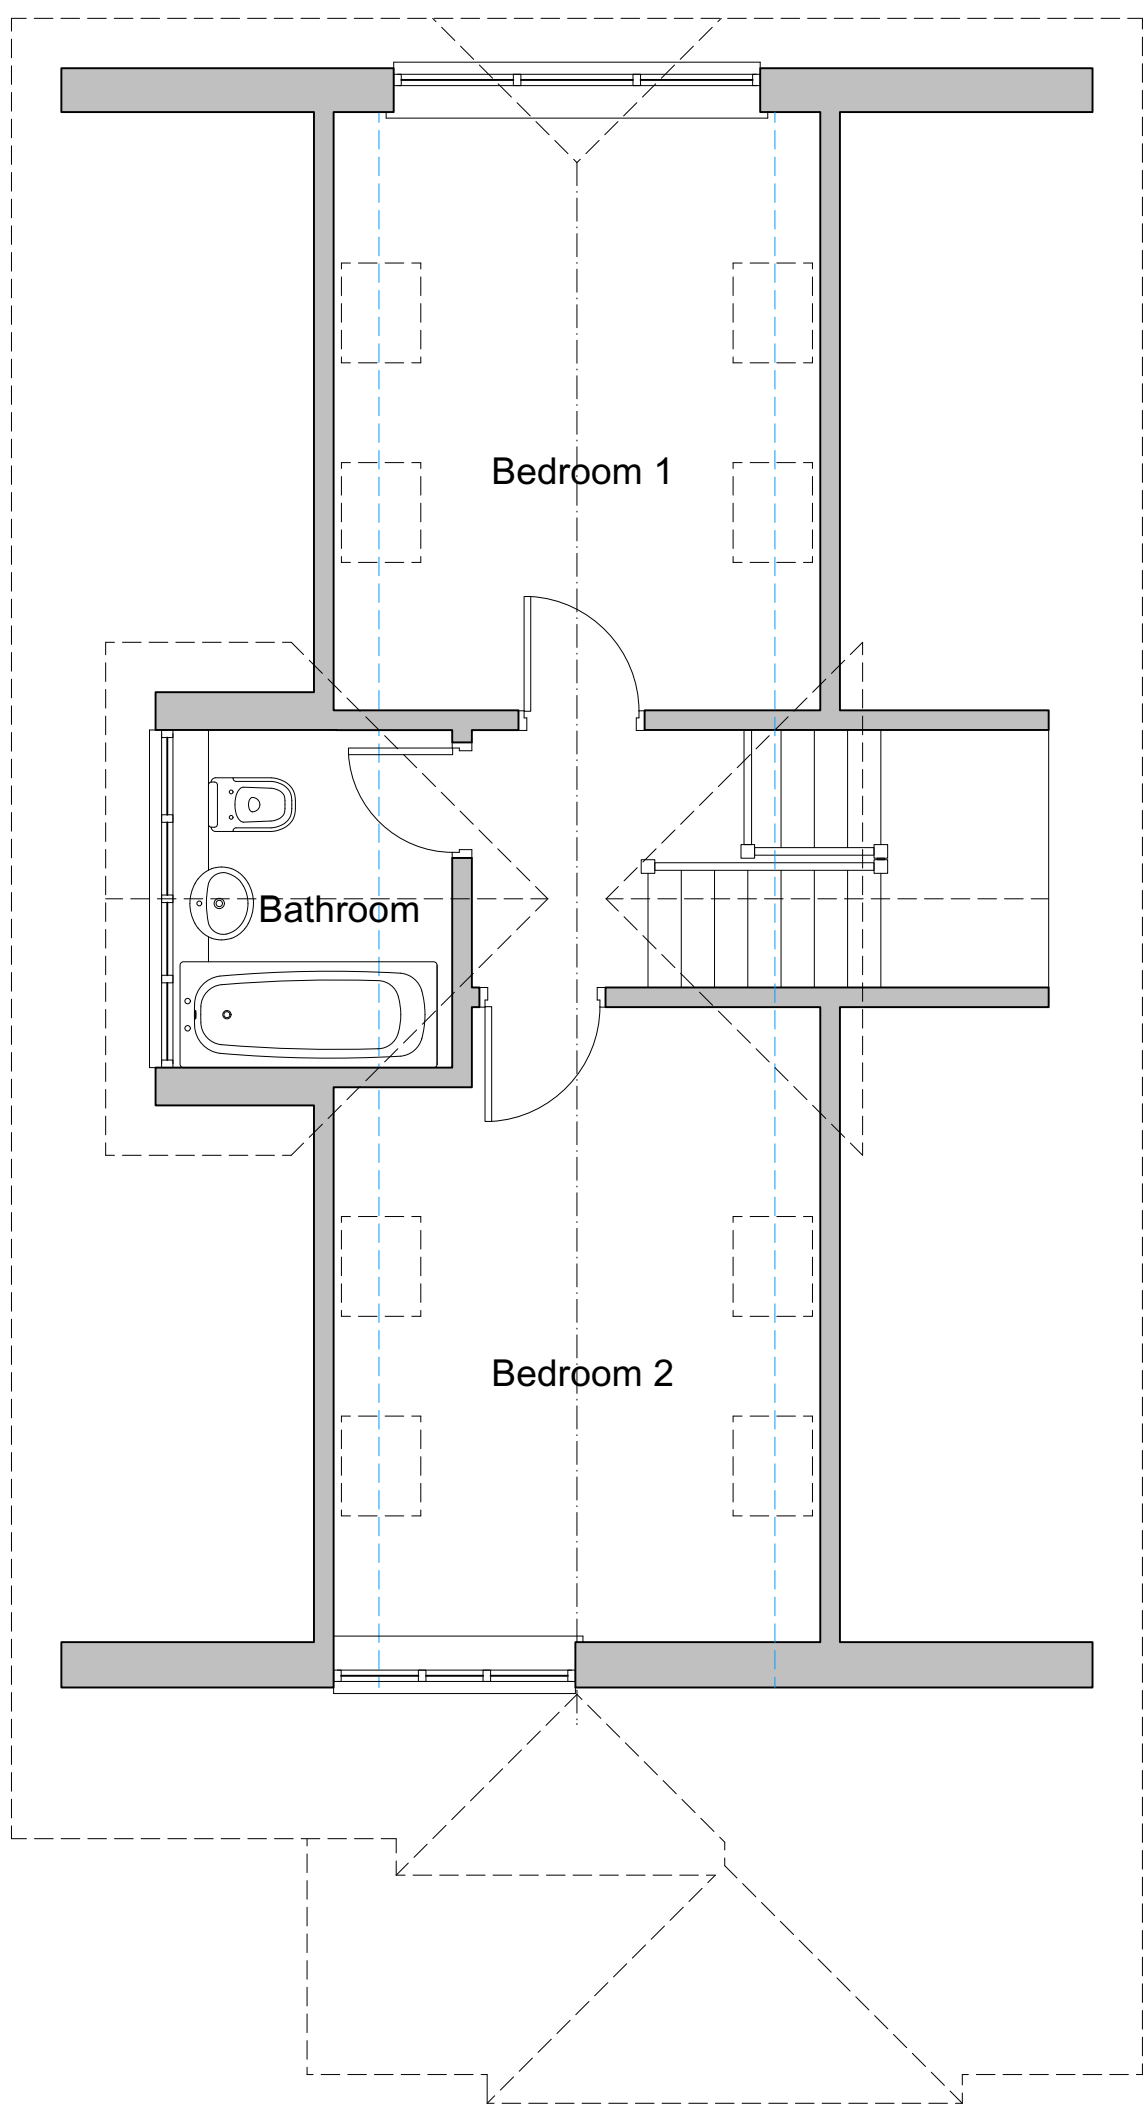

FIRST FLOOR PLAN: as proposed
1:50



Ordnance Survey, (c) Crown Copyright 2019.
All rights reserved. Licence number 100022432

SITE LOCATION PLAN
1:1250

