



PHYSICAL SCALE IN METERS @ 1:100


NOTES:
This drawing has been produced solely for PLANNING/DESIGN.
Do not Scale from this Drawing except for planning purposes.
Any drainage runs shown are presumed and to be checked on
site before commencement of works.
This drawing is the copyright of MF Designs Ltd.

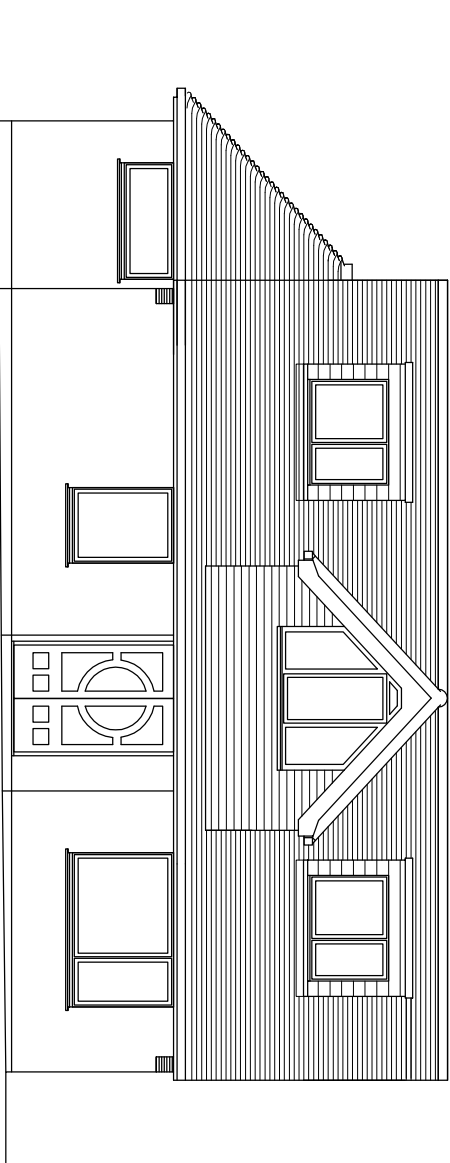


Proposed East (no change)

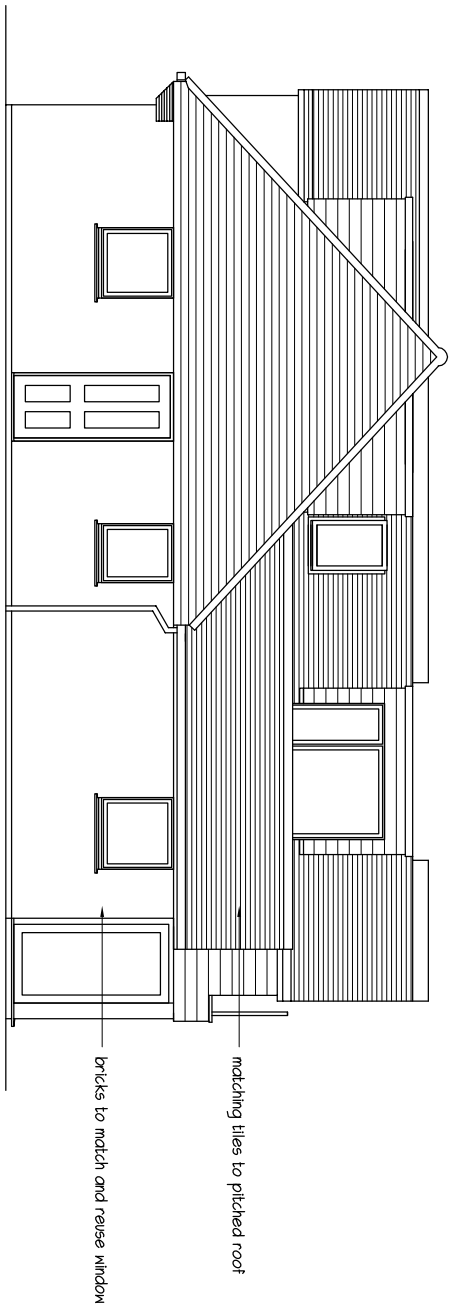

Proposed North

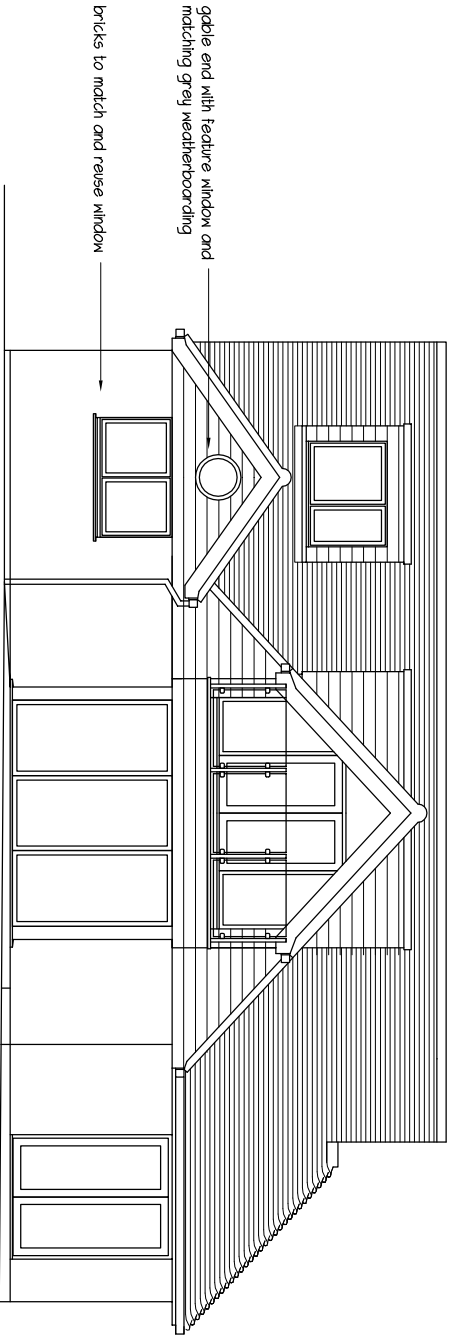

Proposed West (rear)

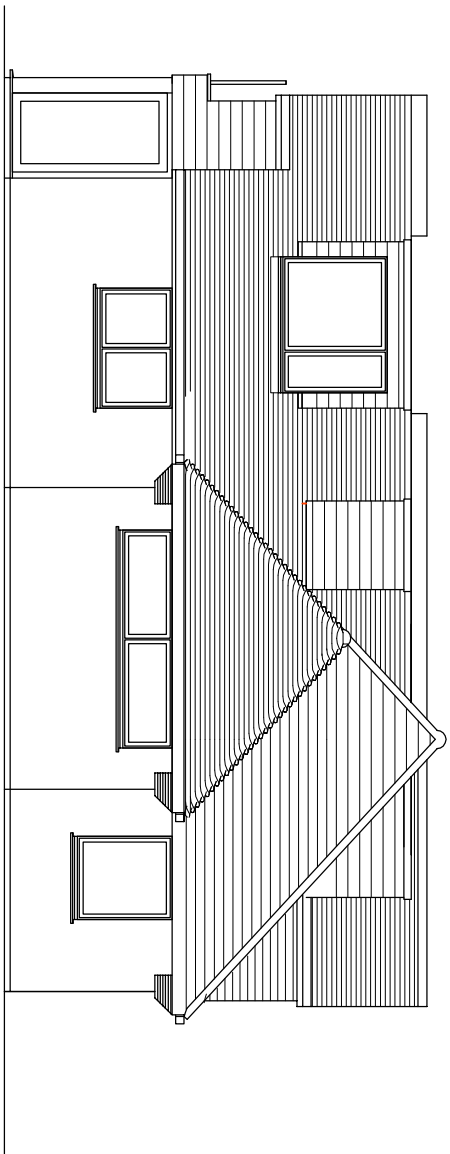

Proposed South (no change)

mf designs ltd

Chartered Architects



36 Grove Road • Havant • Hampshire • PO9 1AR

t/f 02382 470967

Director: Martin Farrer RIBA • Co Registration No.4507379

e admin@mfdesigns.org.uk

Date: March 2022

Job No: 3290

Scale: 1:100

Dwg No: P_02

SINGLE STOREY EXTENSION - Eskaybee, 7 Lime Grove, Hayling Island. PO11 0HS