Planting Schedule

Trees

Species Name	Girth	Height	Density	Specification	No.
Crataegus monogyna		100-125cm	0.5Ctr Double Staggered at 0.5m offset	Transplant	59 -
Salix caprea		125-150cm	0.5Ctr Double Staggered at 0.5m offset	Bushy	22 -
Malus domestica 'Bramley'	8-10cm	175-200cm	Counted	M9 dwarf Rootstock	5 -
Malus domestica 'Gala'	8-10cm	175-200cm	Counted	M9 dwarf Rootstock	3 -
Prunus avium		200-250cm	0.5Ctr Double Staggered at 0.5m offset	Feather	22 -
Acer campestre	8-10cm	250-300cm	0.5Ctr Double Staggered at 0.5m offset	Standard :B	22 -
Amelanchier lamarkii	8-10cm	250-300cm	Counted	Standard :Clear Stem 175 :RB	4 -
Amelanchier lamarkii	8-10cm	250-300cm	Counted	Standard :Clear Stem 100 :RB	1 -
Carpinus betulus 'Lucas'	12-14cm	350-400cm	Counted	Heavy Standard :Clear Stem 175-200	12 -
Gleditsia triacanthos 'Skyline'	12-14cm	350-400cm	Counted	Heavy Standard :Clear Stem 175-200	5 -
Betula utilis jacquemontii	12-14cm	350-400cm	Counted	Heavy Standard :Clear Stem 175-200	3 -
Acer campestre 'Elsrijk'	12-14cm	350-400cm	Counted	Heavy Standard :Clear Stem 175-200	6 -
Sorbus aucuparia	12-14cm	350-400cm	Counted	Heavy Standard :Clear Stem 175-200	2 -
Acer campestre	12-14cm	350-400cm	Counted	Heavy Standard :Clear Stem 175-200	3 -
Magnolia soulangiana	12-14cm	350-425cm	Counted	Heavy Standard :Clear Stem 175-200 :RB; Native	4 -

Conifers

Species Name	Height	Pot Size	Specification	Density	No.
Juniperus squamata 'Blue Carpet'			Bushy	4/m²	41 -

Shrubs

Species Name	Height	Pot Size	Specification	Density	No.
Abelia grandiflora 'Compacta'	30-40cm	3L	Bushy	4/m²	103 -
Aucuba japonica 'Rozannie'	30-40cm	3L	Bushy	4/m²	88 -
Berberis buxifolia	30-40cm	3L	Bushy	4/m²	50 -
Berberis thun. f. atropurpurea	40-60cm	5L	Branched	4/m²	53 -
Bergenia 'Bressingham Ruby'	30-40cm	3L	Bushy	4/m²	7 -
Camellia williamsii 'Caerhays'	40-60cm	10L	Branched :C	Counted	3 -
Carpinus betulus	40-60cm	5L	Bushy	0.4Ctr Double Staggered at 0.3m offset	134 -
Cornus alba 'Sibirica'	60-80cm	5L	Bushy	4/m²	49 -
Cornus alba 'Sibirica'	100-150cm		Bushy :BR	Counted	3 -
Corylus avellana	60-80cm		Branched	0.5Ctr Double Staggered at 0.5m offset	22 -
Escallonia 'Apple Blossom'	30-40cm	3L	Bushy	5/m²	33 -
Euonymus fortunei 'Dart's Blanket'	20-30cm	3L	Bushy	4/m²	84 -
Euonymus fortunei 'Emerald Gaiety'	20-30cm	3L	Bushy	4/m²	207 -
Hamamelis intermedia 'Pallida'	100-150cm	15L	Branched	Counted	1 -
Ligustrum ovalifolium	40-60cm	5L	Bushy	0.4Ctr	199 -
Ligustrum vulgare	30-40cm	3L	Bushy	4/m²	17 -
Lonicera 'Loughall Green'	40-60cm	3L	Bushy :C	4/m²	41 -
Myrtus communis tarentina	40-60cm	3L	Bushy	4/m²	27 -
Osmanthus burkwoodii	30-40cm	3L	Bushy	4/m²	25 -
Photinia fraseri 'Little Red Robin'	30-40cm	3L	Bushy	4/m²	37 -
Pittosporum tenuifol. 'Silver Queen'	40-60cm	5L	Bushy	0.4Ctr	266 -
Pittosporum tenuifolium 'Golf Ball'	30-40cm	3L	Bushy	4/m²	4 -
Pittosporum tenuifolium 'Tom Thumb'	40-60cm	3L	Bushy	4/m²	127 -
Prunus spinosa	80-100cm		Branched	0.5Ctr Double Staggered at 0.5m offset	70 -
Rosa 'Ballerina'	40-60cm	3L	Bushy	4/m²	23 -
Salvia officinalis 'Berggarten'	30-40cm	3L	Bushy	4/m²	115 -
Sambucus nigra	60-80cm		Bushy	0.5Ctr Double Staggered at 0.5m offset	11 -
Sarcococca hookerana digy. 'Purple Stem'	30-40cm	3L	Bushy	4/m²	164 -
Skimmia japonica reevesiana	30-40cm	3L	Bushy	4/m²	141 -
Viburnum davidii	30-40cm	3L	Bushy	4/m²	141 -
Viburnum opulus 'Compactum'	20-30cm	3L	Bushy	3/m²	8 -
Viburnum tinus	40-60cm	5L	Bushy	0.5Ctr Double Staggered at 0.4m offset	1035 -
Viburnum tinus 'Eve Price'	40-60cm	5L	Bushy	0.5Ctr Double Staggered at 0.4m offset	276 -

Climbers

Species Name	Height	Pot Size	Specification	Density	No.
Jasminum officinale 'Affine'	80-100cm	5-7.5L	Several Shoots :Framed	Counted	4 -

Herbaceous

Species Name	Height	Pot Size	Specification	Density	No.
Carex hachijoensis 'Evergold'		3L	Full Pot	4/m²	75 -

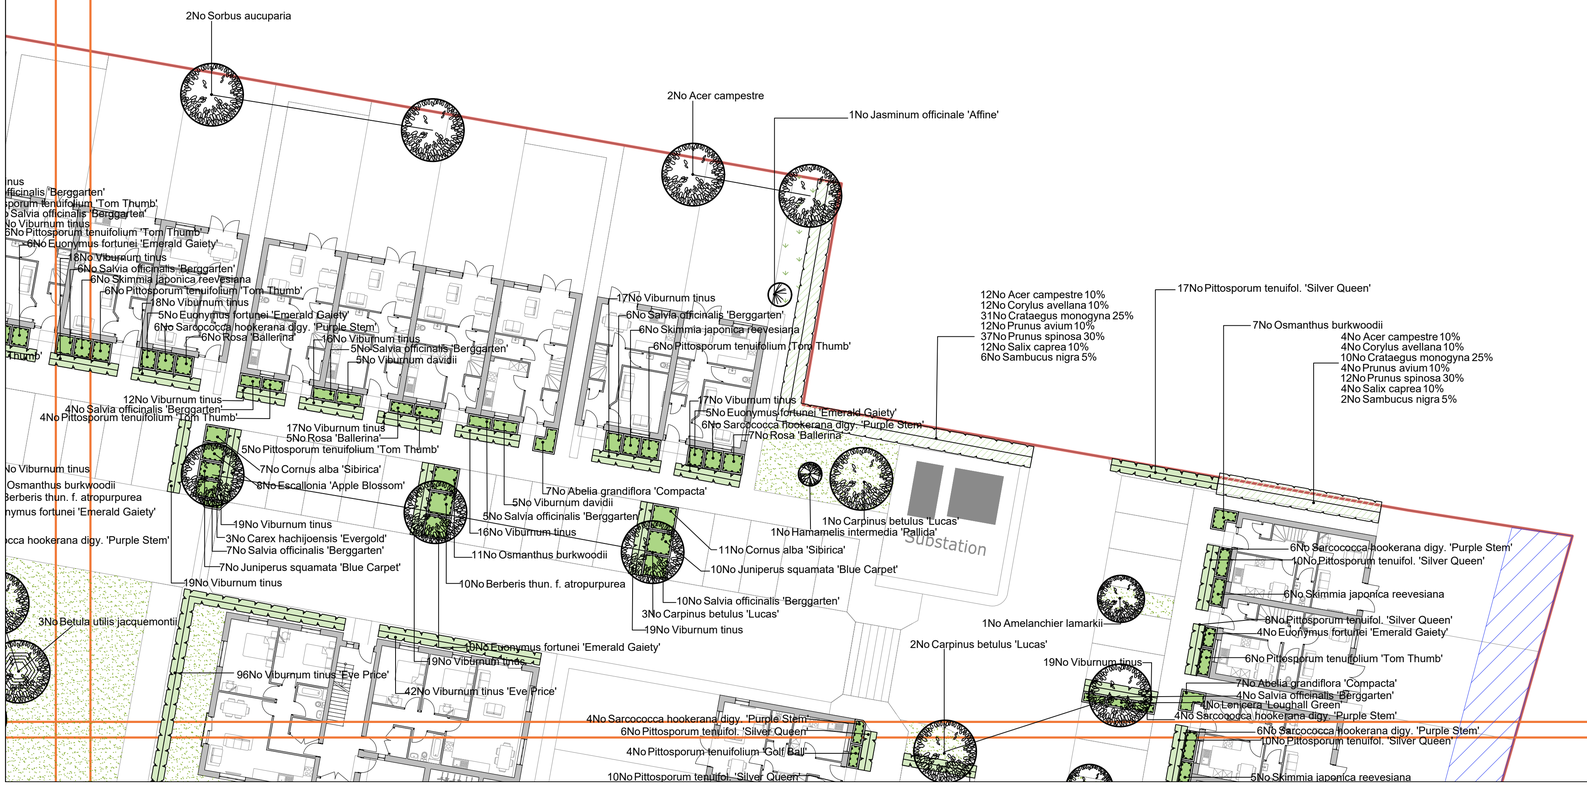

Sheet 1 | Sheet 2 | Sheet 3 | Sheet 4

SPECIFICATION
All works generally, to comply with the written Soft Landscape Specification.

NOTES:
DO NOT SCALE FROM DRAWING
NOT FOR CONSTRUCTION, FOR PLANNING PURPOSES ONLY

Legend

- Existing trees to be retained and protected during construction to be confirmed in TPP
- Proposed tree planting within soft landscape. See detail on sheet 1
- Proposed specimen shrub planting to receive short angular staking on half standards with expandable tree ties.
- Proposed *Viburnum tinus* hedge planting to be planted in a double staggered row 300mm apart and at 400mm centres in each row. To be maintained at 1m height
- Proposed mixed native hedge planting to be planted in a double staggered row 300mm apart and at 400mm centres in each row. To be maintained at 1m height and 1.8m height adjacent to site boundaries
- Proposed shrub planting to receive 75mm bark mulch after planting operations
- Proposed grass areas to receive good quality amenity grass turves laid in line with good horticultural practices
- Proposed grassland areas, to be seeded with EH1 Hedgerow seed mix as supplied by Emorsgate and sown at 4 grams per msq, or similar and approved
- Cut lines

Planting Schedule on Sheet 2

Rev	Date	Details	Drawn

ACD ENVIRONMENTAL

HEAD OFFICE
Rodbourne Rail Business Centre, Grange Lane,
Malmesbury, SN16 0ES
Tel: 01666 825646

4 & 5 The Old Mill, Fry's Yard, Bridge Street,
Godalming, GU7 1HP
Tel: 01483 425714

Suite 6, Crescent House, Yonge Close,
Eastleigh, SO50 9SX
Tel: 02382 026300

email: mail@acdenv.co.uk
www.acdenvironmental.co.uk

scheme: Havant and South Downs College
client: Places for People
drawing: Landscape Proposals
date: March 2022
scale: NTS@A1
drawing no: PRI22116 11 Sheet 2
drawn: LS checked: DKM

Copyright of ACD Environmental Ltd. All rights described in Chapter IV of the Copyright, Designs and Patents Act 1988 have been generally asserted. 2011. Copyright of this plan remains with ACD until all fees have been paid in full.