



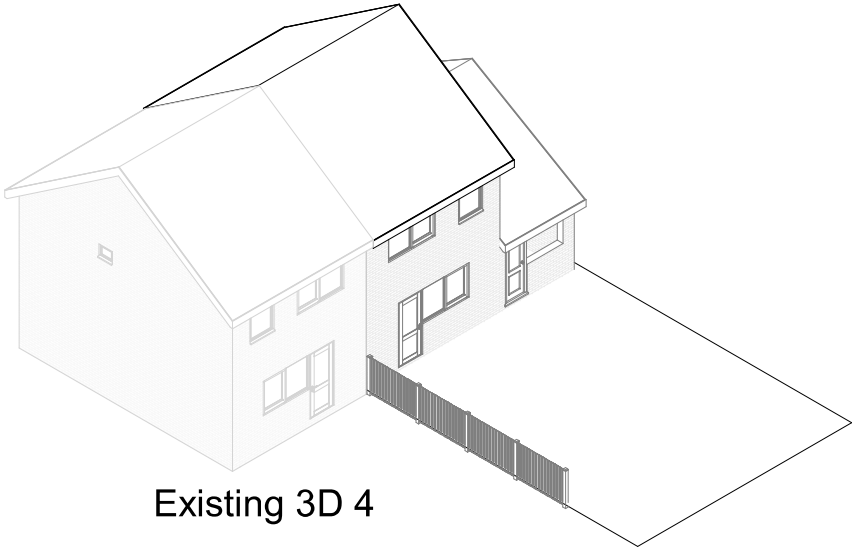

Existing 3D 4

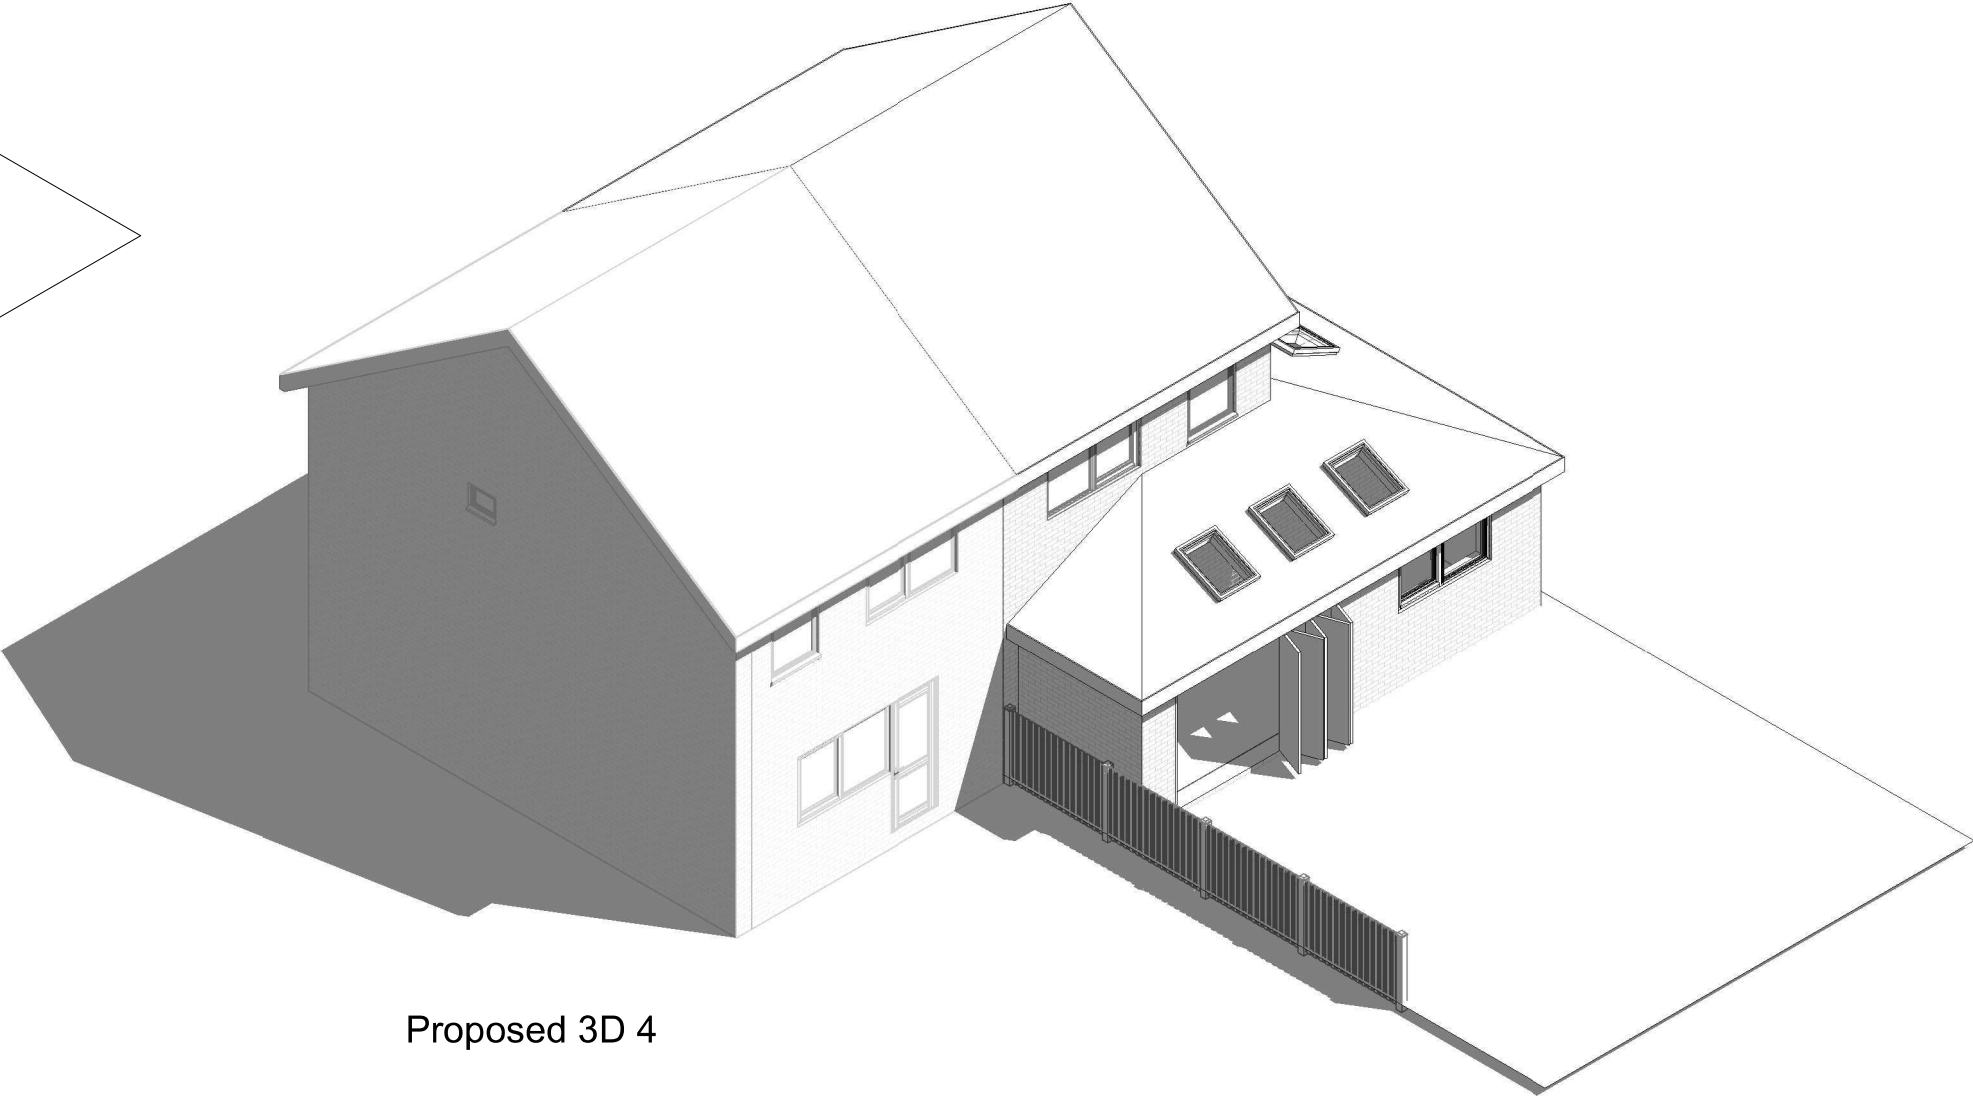

Proposed 3D 4

1:500		50
1:200		20
1:100		10
1:50		5



parkers

executive

design

All measurement to be checked on site prior to any commenent
(C) Copyright of Parkers Design (Southern) Limited. Any reproduction of these drawings will require written authority from the copyright owner.

Parkers Design Limited - The Studio @ 90, PO9 2PR

www.pexd.co.uk - info@parkersdesign.com - 07776 008822

PROJECT

94 Shaftsbury Avenue PO7 5UH

SHEET

3D 4

CLIENT

Paligazaczek

Date

Issue Date

Scale (@ A3)

Drawn by

SW

DRAWING NUMBER

P 9

REV

Checked by

SR