


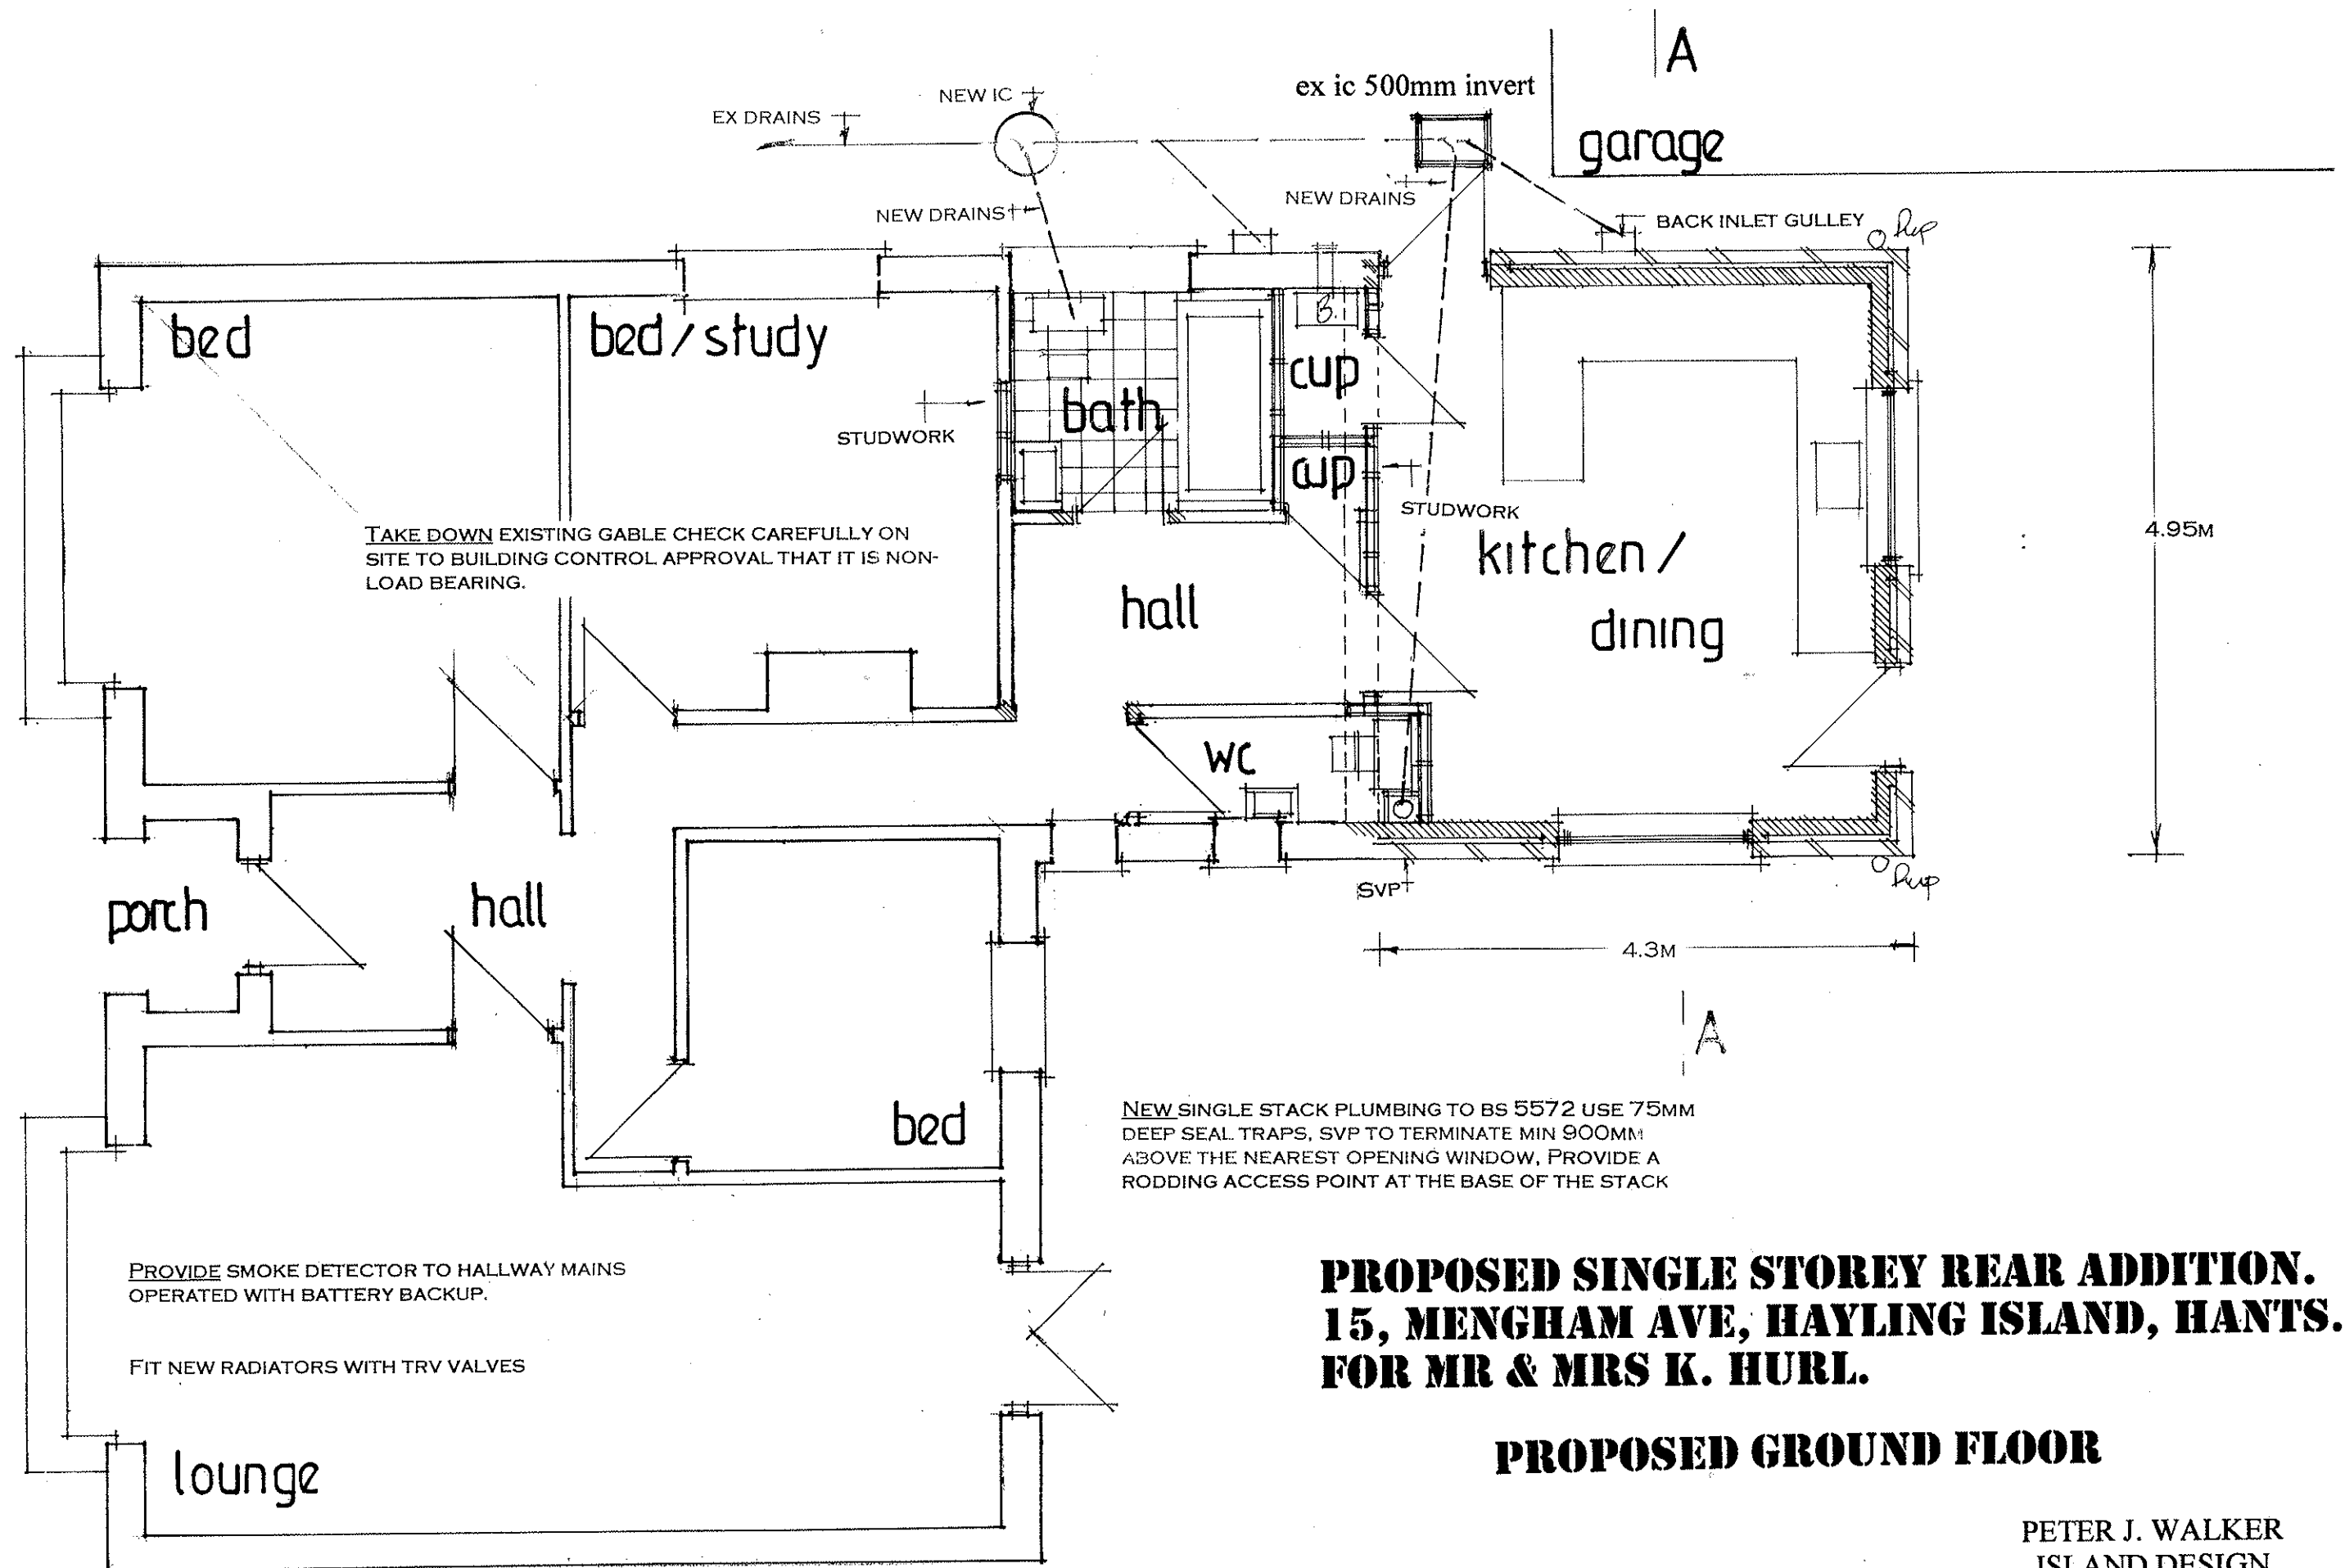

**PROPOSED SINGLE STOREY REAR ADDITION.
15, MENGHAM AVE, HAYLING ISLAND, HANTS.
FOR MR & MRS K. HURL.**

PROPOSED GROUND FLOOR

PETER J. WALKER
ISLAND DESIGN
182 SEAFRONT, HAYLING ISLAND, HANTS
PO11 9AN
TEL : 02392467571