



Block Plan

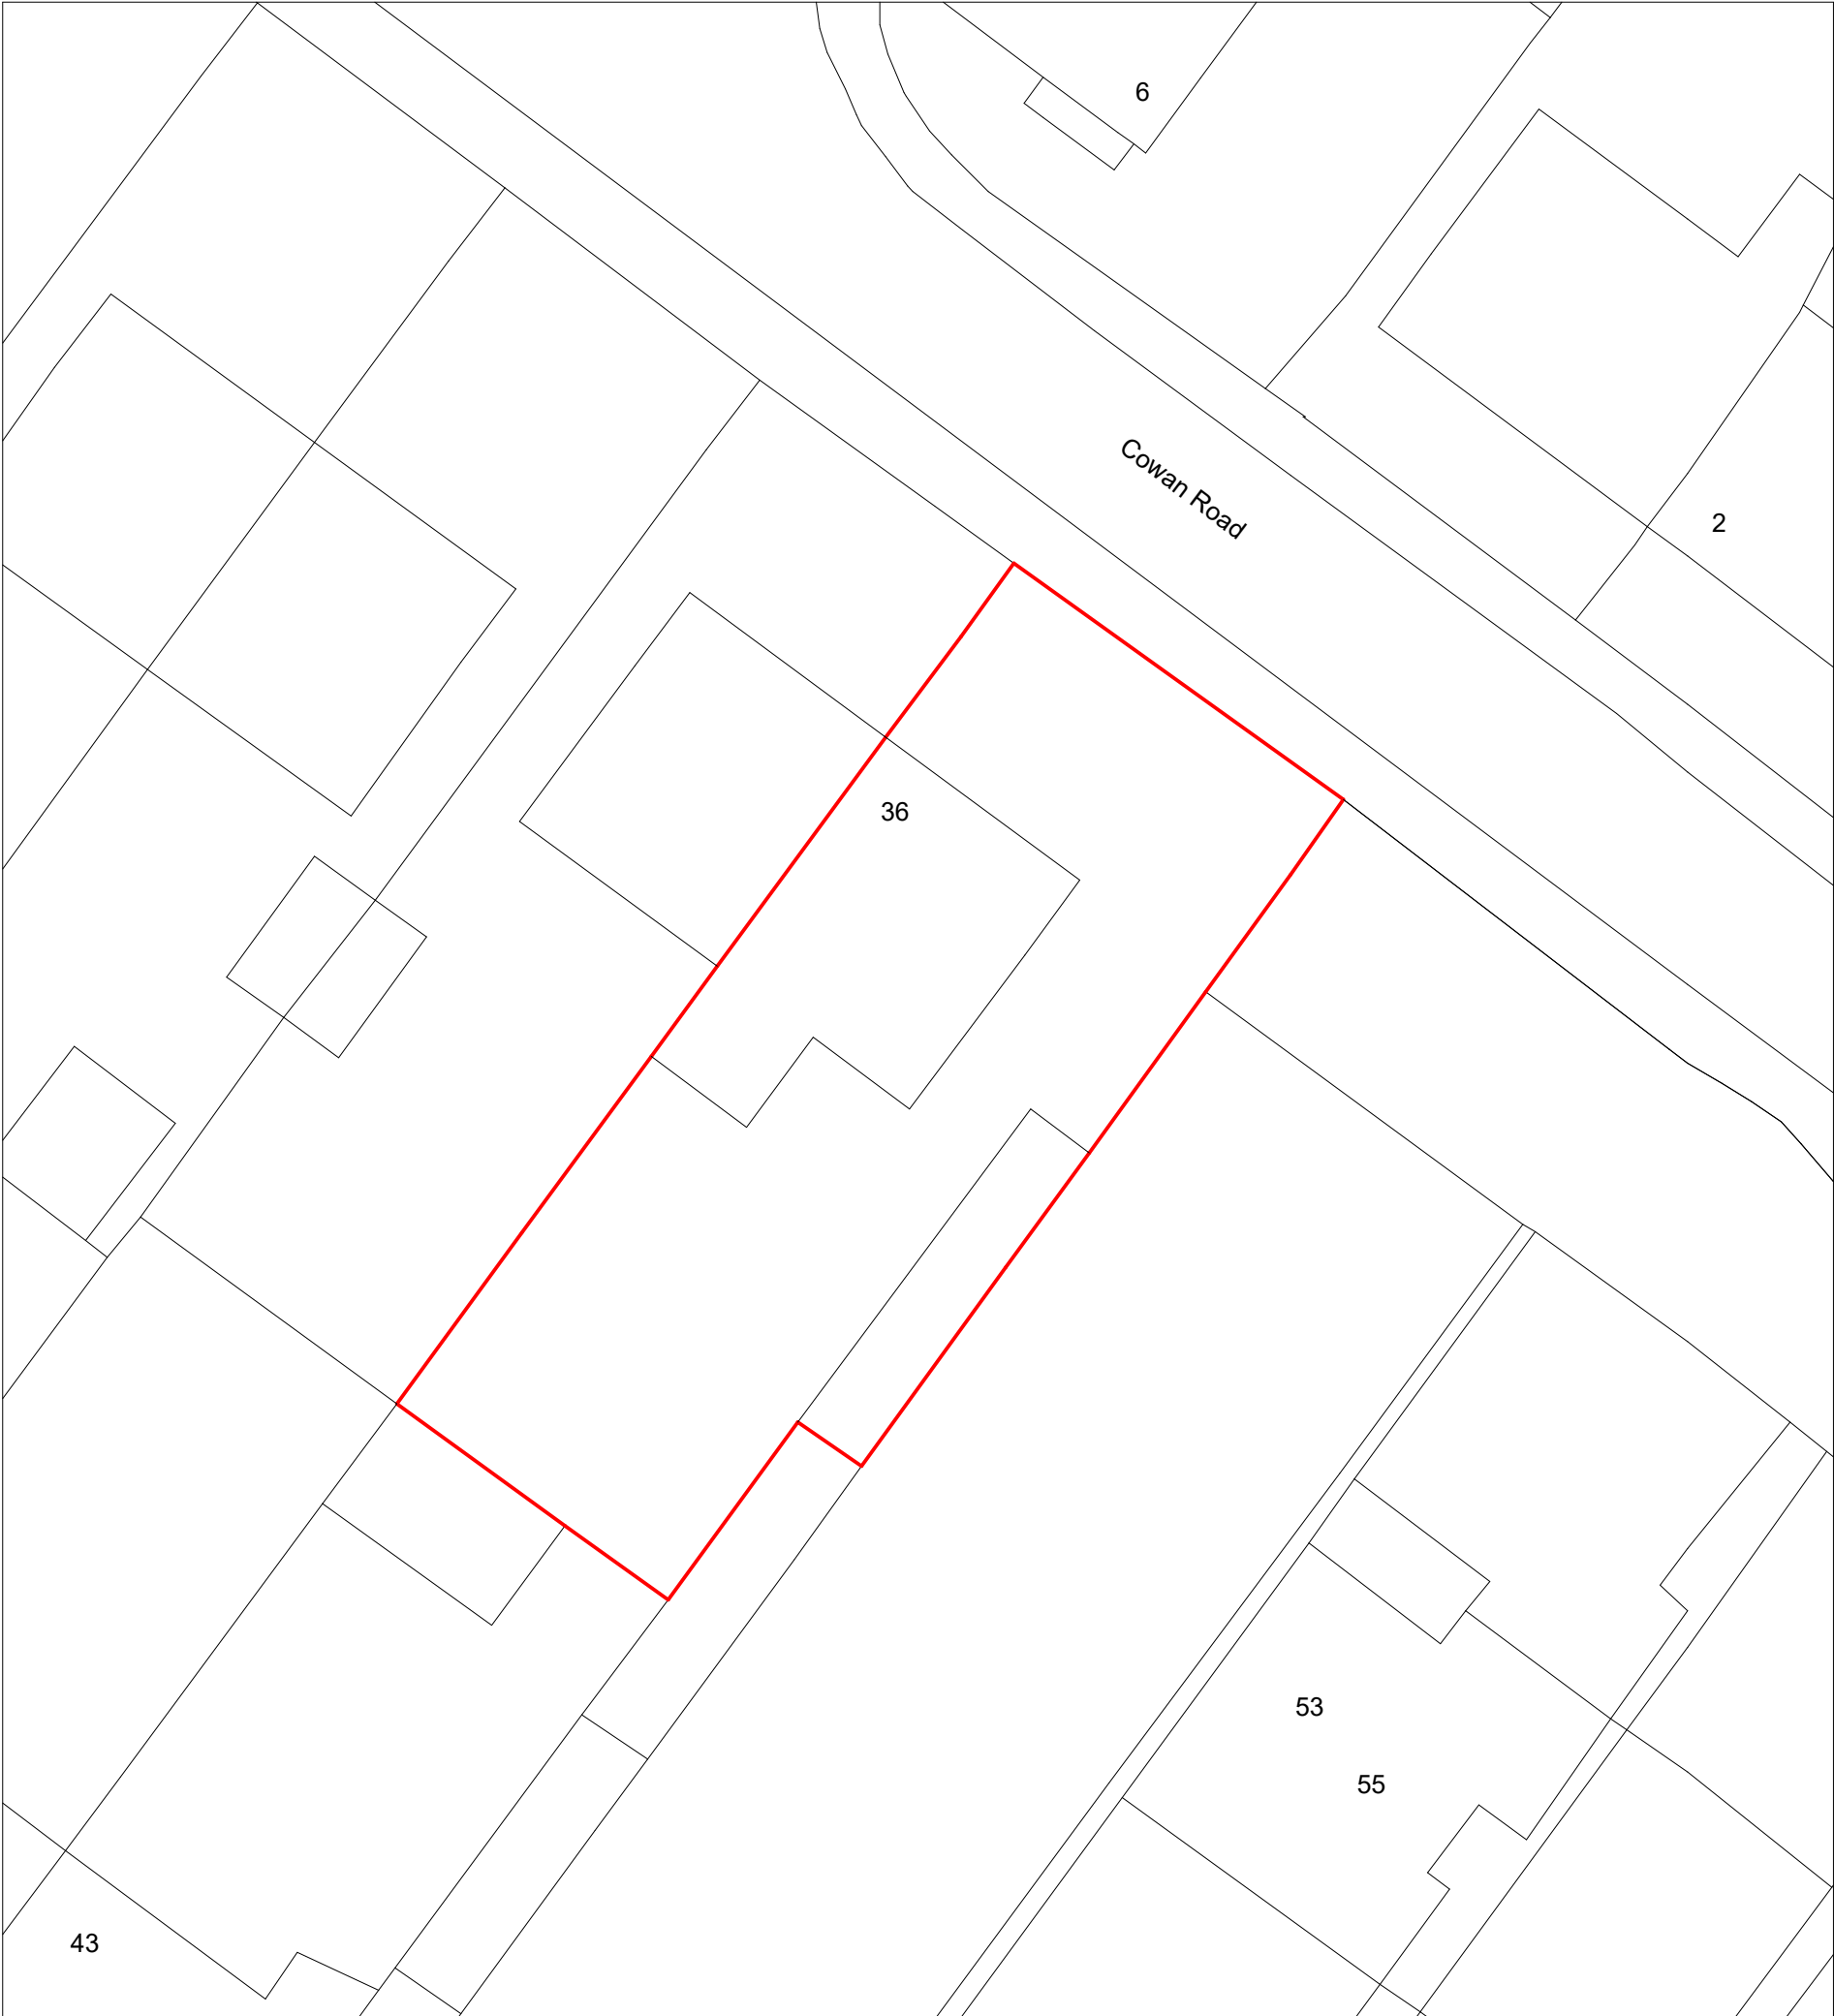

Produced on 12 April 2021 from the Ordnance Survey National Geographic Database and incorporating surveyed revision available at this date.
This map shows the area bounded by 467905 108320, 468047 108320, 468047 108462, 467905 108462, 467905 108320
Reproduction in whole or part is prohibited without the prior permission of Ordnance Survey.
Crown copyright 2021. Supplied by copla ltd trading as UKPlanningMaps.com a licensed Ordnance Survey partner (100054135).
Data licence expires 12 April 2022. Unique plan reference: v2c/610230/827619

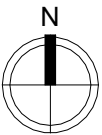

PLANNING

REV.	DATE	DESCRIPTION	BY	CHK.
P01	25.03.2022	Planning Issue	RR	RR

SA

Solent Architecture
70 Brauchamp Avenue
Gosport
PO13 6LQ

07305 459633
solentarchitecture.co.uk
info@solentarchitecture.co.uk

CLIENT
Margaret Carpenter

PROJECT
36 Cowan Road, Waterloooville

TITLE
Block Plan

CREATION DATE	SCALE @ A3	REVISION
Apr 2021	1 : 200	P01
DRAWN	CHECKED	STATUS
R Reade	R Reade	S2

SHEET NO.
21007 - STA - ZZ - ZZ - DR - A - 1111

Project No - Originator - Zone - Level - Type - Role - Number
© Copyright: All Rights Reserved.
This drawing must be read in conjunction with all other relevant drawings and information.
Any discrepancies must be reported to Solent Architecture immediately.
The drawing or information must not be used for construction unless expressly issued for construction.
Do not scale off drawings. Use displayed dimensions.