




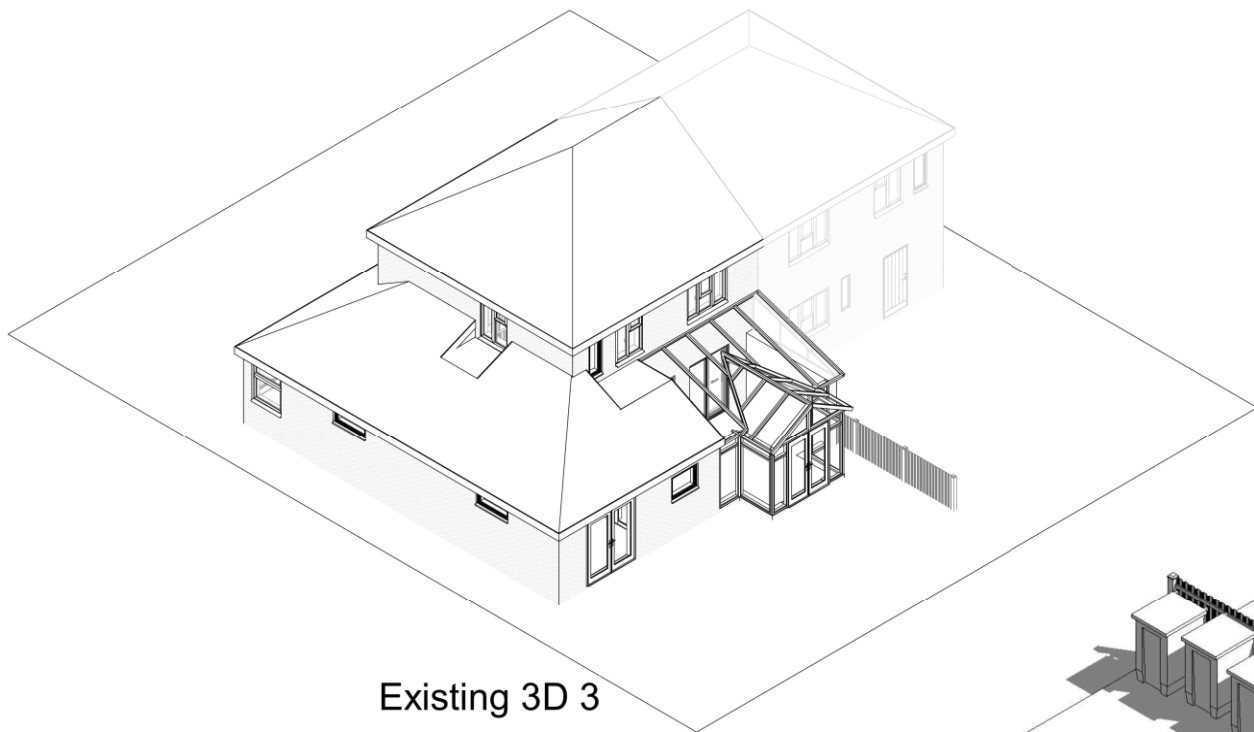

Existing 3D 3

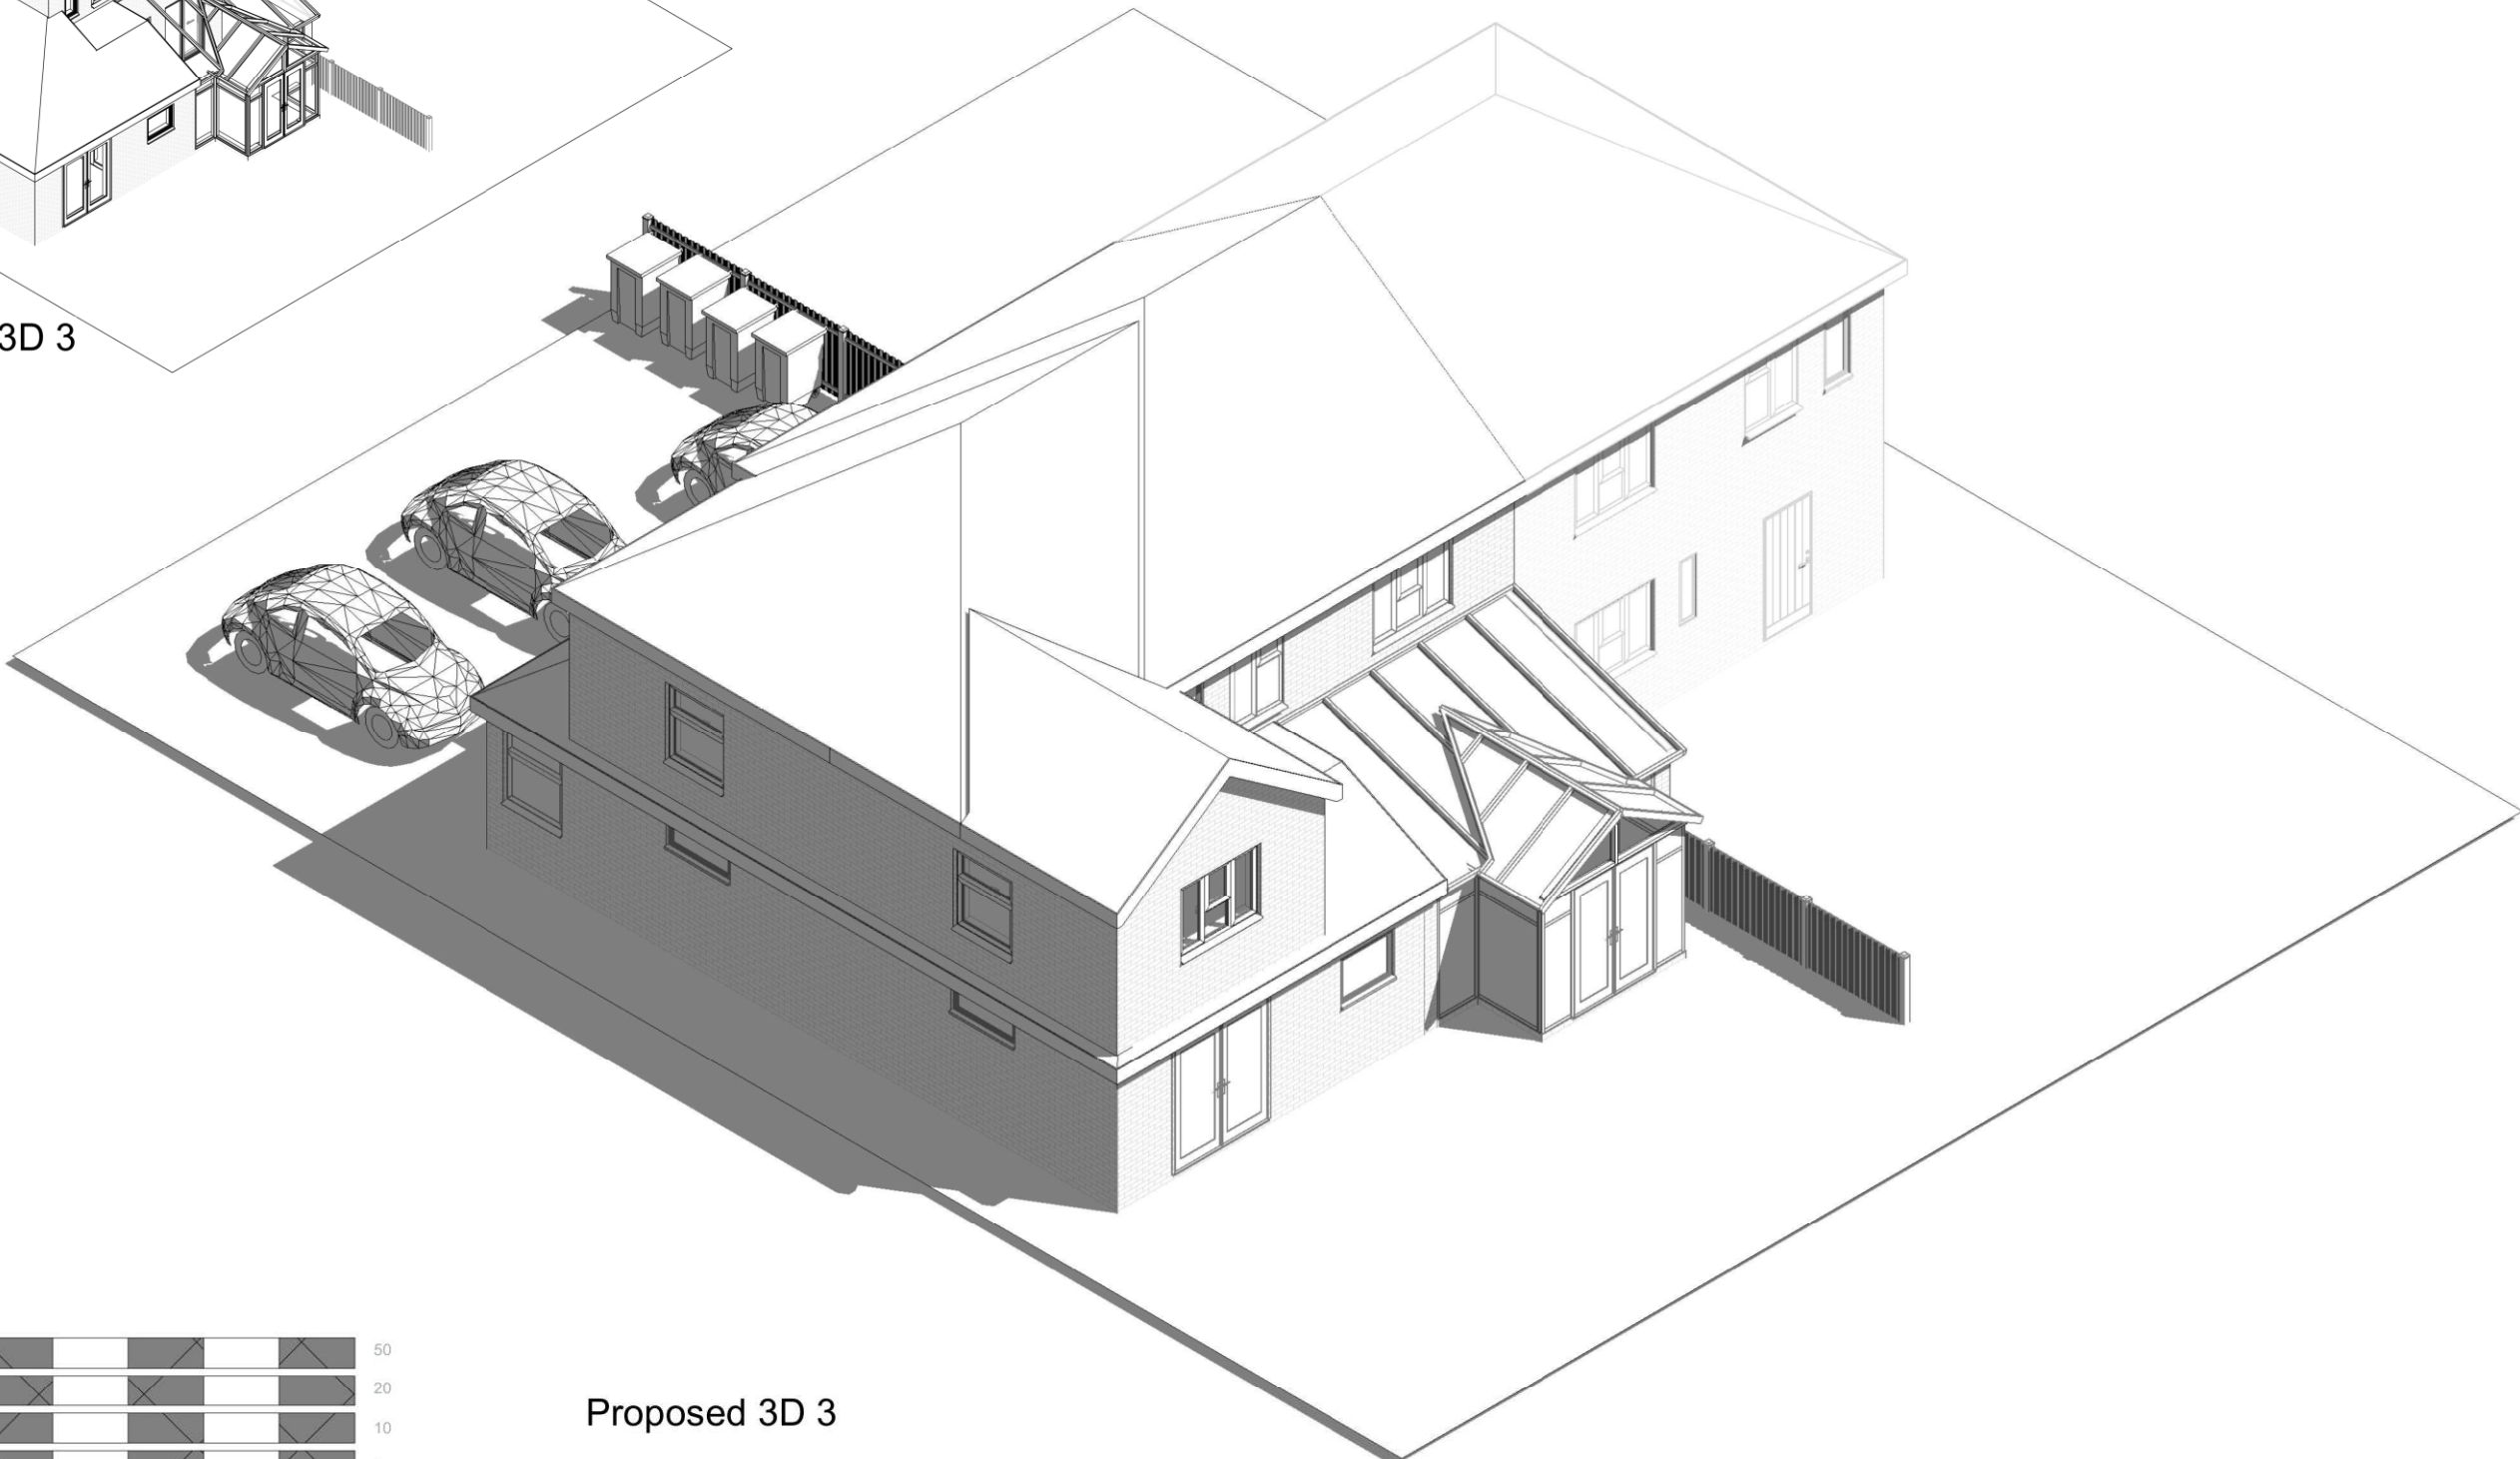

Proposed 3D 3

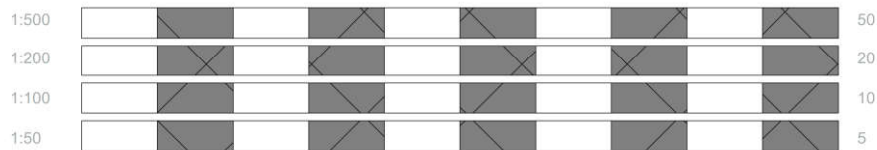

All measurement to be checked on site prior to any commenment
(C) Copyright of Parkers Design (Southern) Limited. Any reproduction of these drawings will require written authority from the copyright owner.

Parkers Design Limited - The Studio @ 90, PO9 2PR
www.pexd.co.uk - info@pexd.co.uk - 07776 008822

PROJECT		CLIENT		
501 Dunsbury Way PO9 5BE		Pennington		
SHEET		Date	Issue Date	Scale (@ A3)
3D 3		Drawn by	SW	DRAWING NUMBER
		Checked by	SR	P 8