


**PROPOSED REAR DORMER TO FORM ENSUITE.
3, BACON LANE, HAYLING ISLAND, HANTS.
FOR MR & MRS D. LAKER.**

750

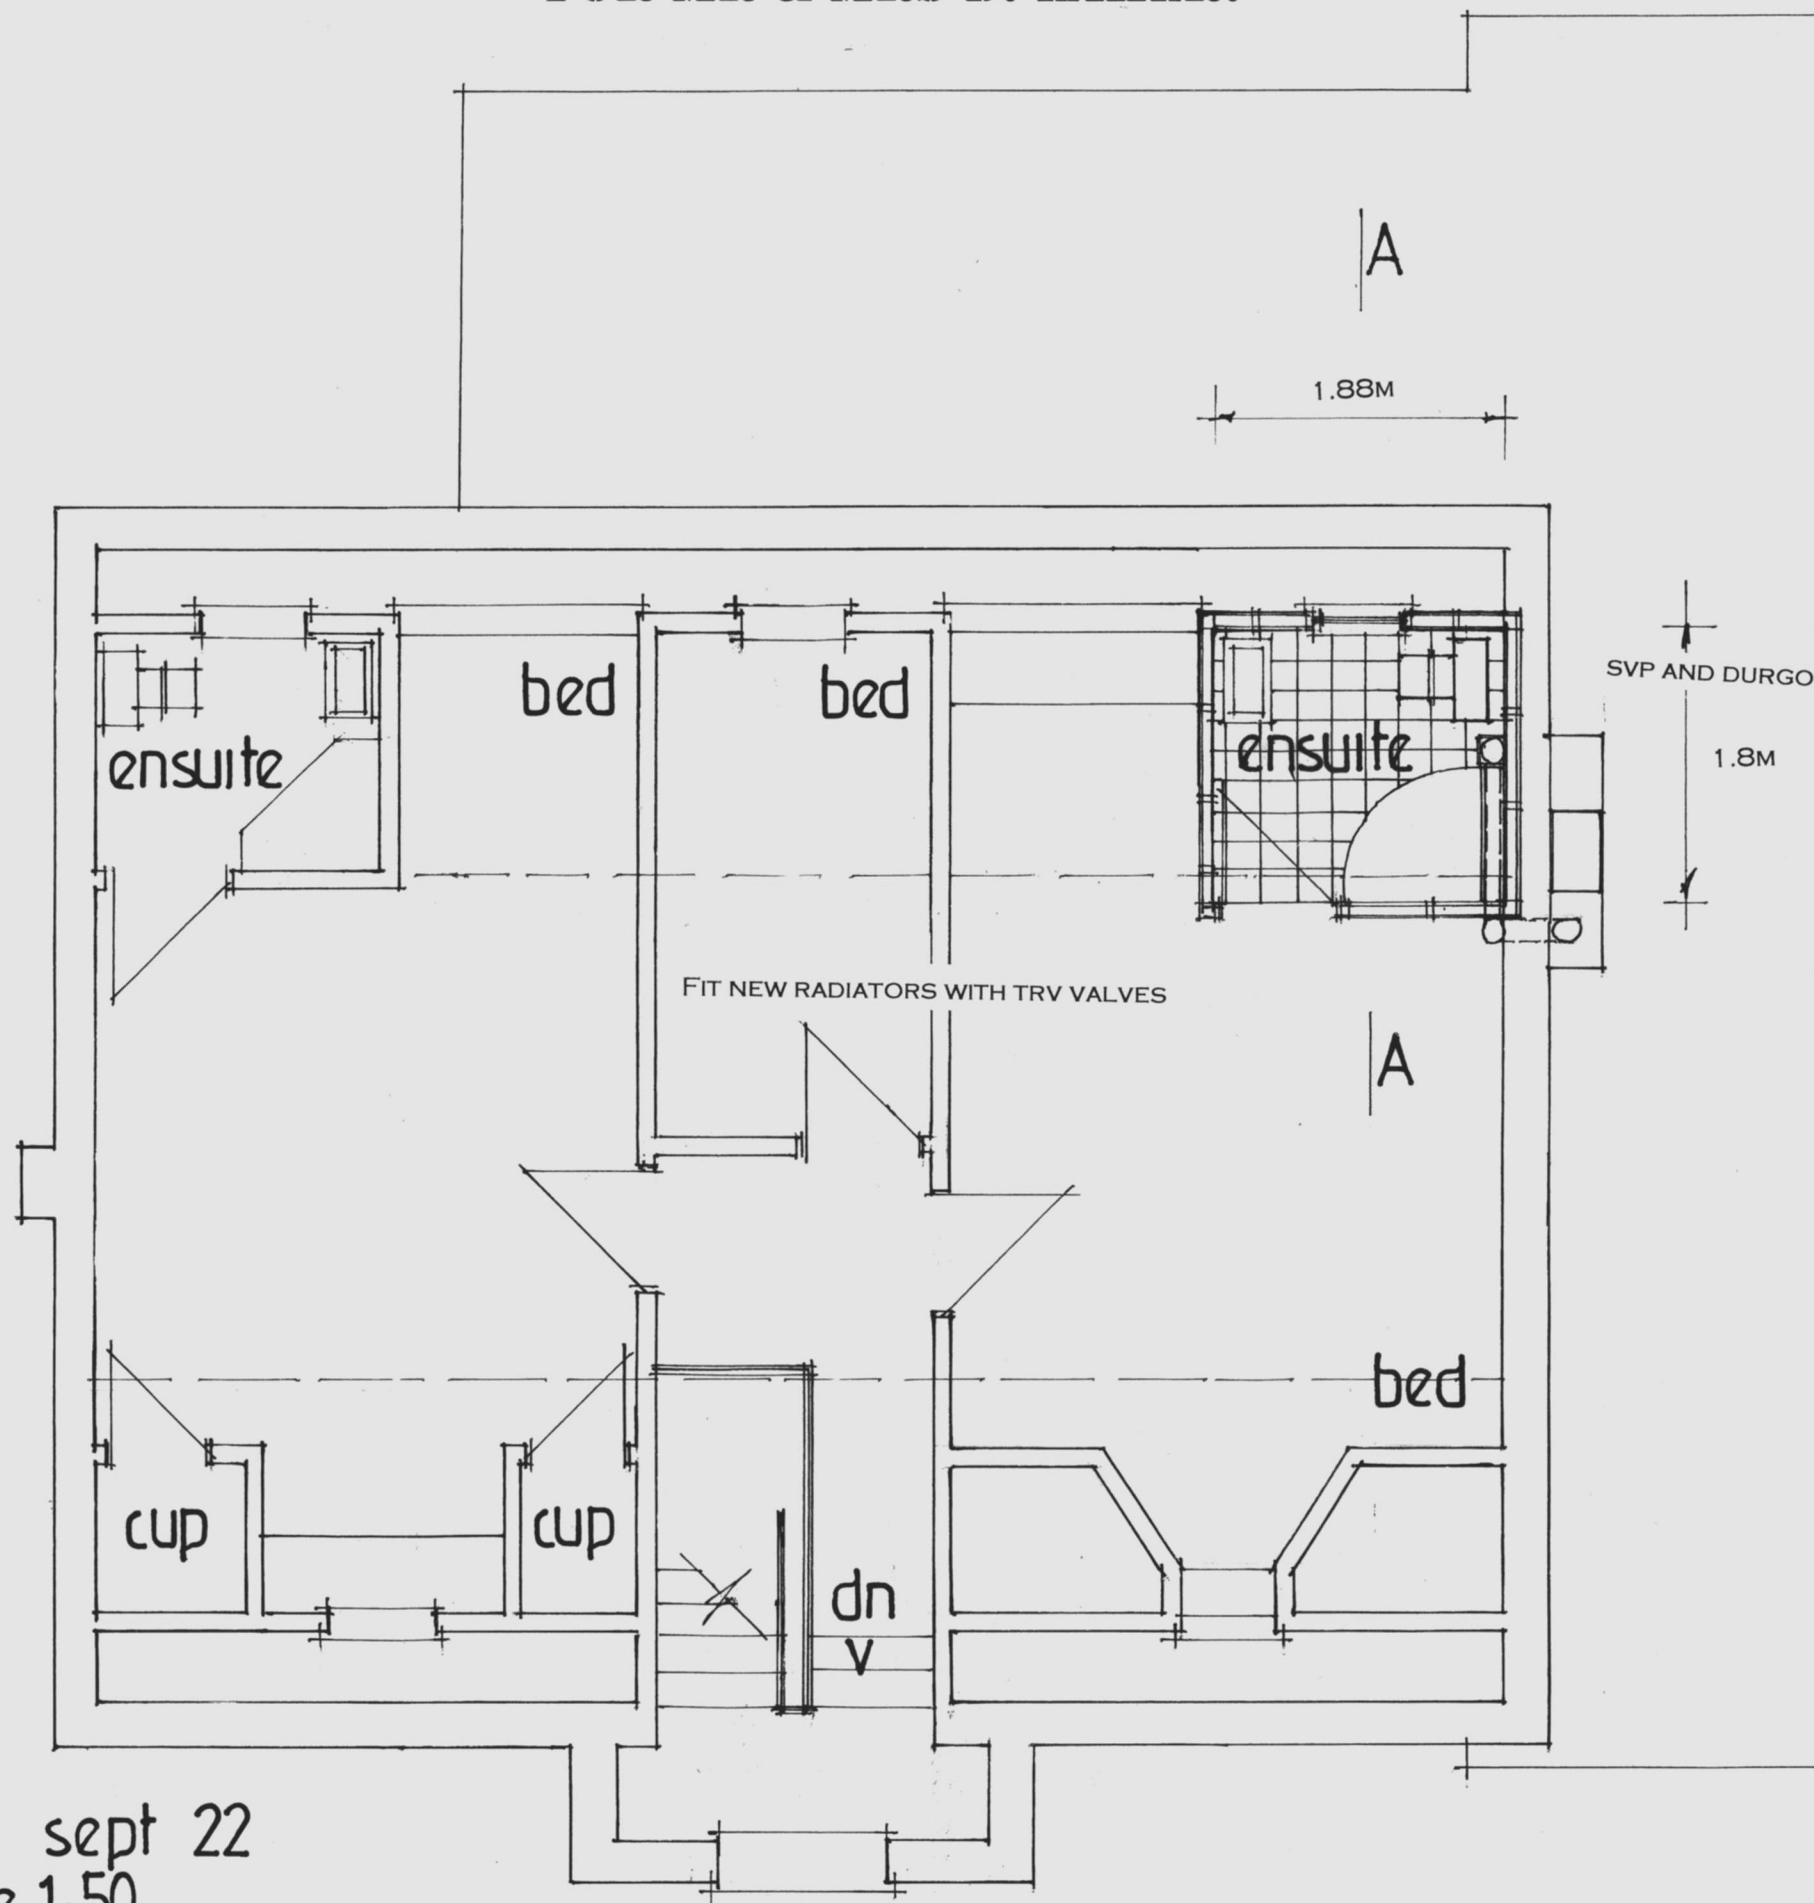

PROPOSED FIRST FLOOR

NEW PLUMBING TO BS 5572 USE 75MM DEEP SEAL TRAPS, 100MM DIAMETER SVP TO TERMINATE WITH DURGO UNIT ABOVE THE LEVEL OF INLET OF THE HIGHEST FITTING. NOTE SVP ROUTED AS SHOWN AND TO BE CLIPPED TO GARAGE CEILING PROVIDE RODDING ACCESS POINTS AT ALL CHANGES IN DIRECTION

NOTE CHECK ALL MEASUREMENTS ON SITE PRIOR TO THE COMMENCEMENT OF WORK.

date sept 22
scale 1:50

PETER J. WALKER
ISLAND DESIGN
182 SEAFRONT, HAYLING ISLAND, HANTS
PO11 9AN
TEL: 02392467571