


NOTES:
This drawing has been prepared for the purposes of Discharge of Planning Condition and is not to be used for any other purpose.
This drawing is the property of LUNDI ARCHITECTS and must not be reproduced, in part or whole, or deviated from, without their permission.

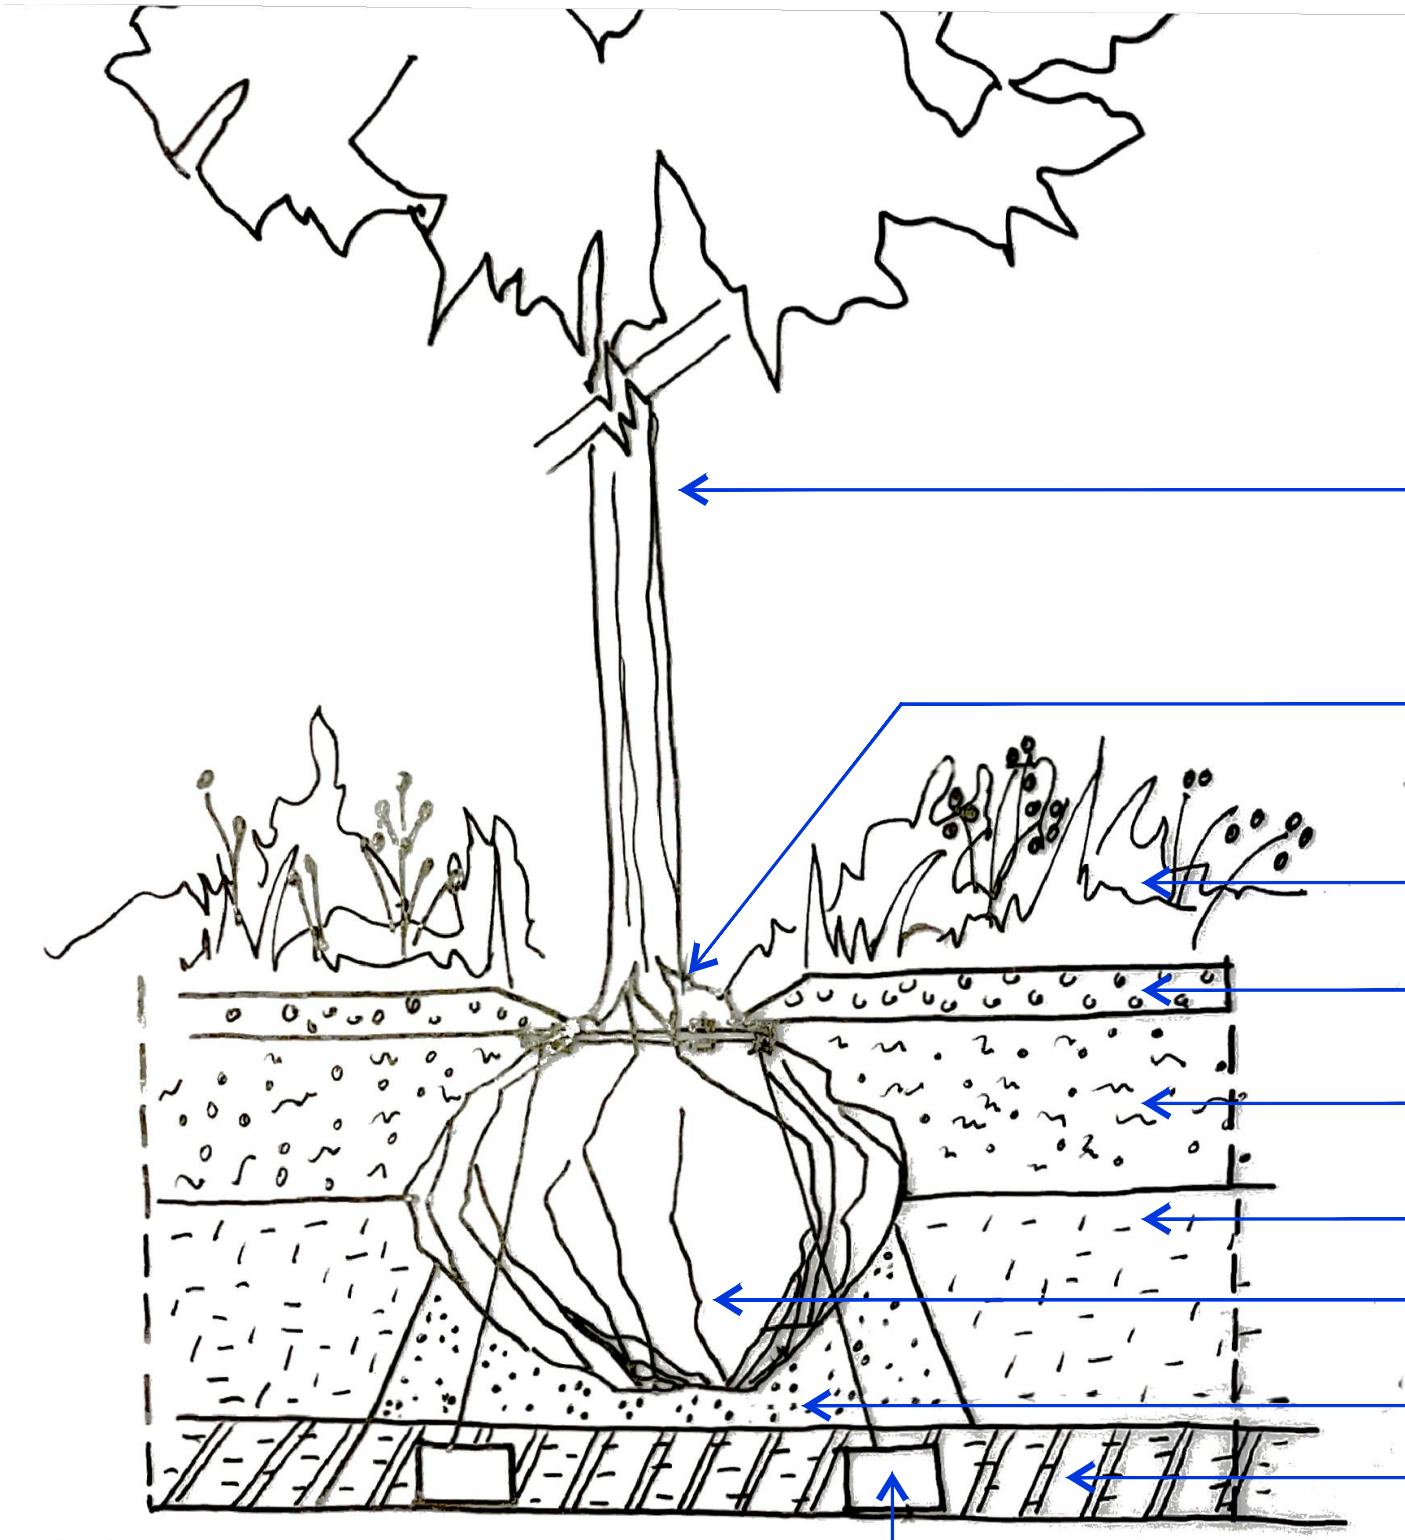

Proposed Semi-Mature tree.
Girth 20 - 25cm / height ca 4.5 -5.5m
Refer to schedule on drawing 07.

Tree to be planted at
correct depth at root flare

surrounding woodland plants

50mm mulch layer around tree trunk

300mm top soil

600mm free draining clean sub soil

Root Ball. Follow supplier's instructions
regarding protective wrapping materials.

50mm layer of horticultural sand

Variable depth
Lightly compacted free draining clean sub
soil to suit depth of Root Ball.

Underground guying with deadman
anchoring / Platypus system, installed to
manufacturer's instructions.

Width / size of planting pit 1.5 times size of Root Ball or
square to suit specific locations and supplier's guidelines.

AMENDMENTS	DATE

CLIENT

LANDWISE

PROJECT

**15 BILLETT AVENUE
WATERLOOVILLE
HAMPSHIRE**

DRAWING TITLE

TREE PIT SKETCH

DATE

MARCH 2022

SCALE

1:300 @ A3

DRAWING No.

LA2202 08

REVISION

**LUNDI
ARCHITECTS**

RIBA 

Lundi Architects Ltd
THE STUDIO
12A FIVE HEADS ROAD
HORNDEN
HANTS, PO8 9NW

www.lundi-architects.co.uk
Julia 07889 515860

studio@lundi-architects.co.uk
Olaf 07801 279046

TREE PIT (Indicative)
SEMI-MATURE REPLACEMENT TREES

15 BILLETT AVENUE