


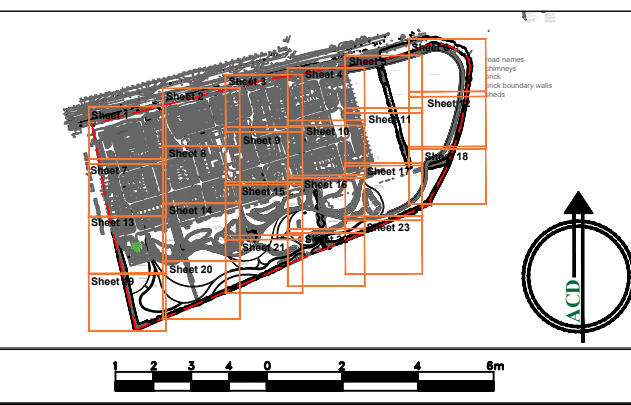

SPECIFICATION  
All works generally, to comply with the written Soft  
Landscape Specification.

NOTES:  
DO NOT SCALE FROM DRAWING  
NOT FOR CONSTRUCTION, FOR PLANNING  
PURPOSES ONLY

- Legend
- Existing trees & vegetation to be retained and protected during construction
  - Proposed tree planting with root barriers
  - Proposed tree planting within soft landscape. See detail on sheet 1.
  - Proposed specimen shrub planting to receive short angular staking on half standards with expedient tree line. Irrigation tubing to rest system of Amelanchier, Laurus and Camellia specimens as required
  - Proposed climbing plants to be trained up adjacent wall/fence/pergola with galvanised wires and hook set 20mm apart with support coves removed prior to planting
  - Proposed hedge planting to be planted in a double staggered row 300mm apart and at 400mm centres in each row. To be maintained at 1m height
  - Proposed mixed native hedge planting to be planted in a double staggered row 300mm apart and at 400mm centres in each row. To be maintained at 1m height and 1.5m height adjacent to site boundary
  - Proposed shrub planting to receive 75mm bank match after planting operations
  - Proposed decorative mix shrub planting to be planted in groups of 5-7m, of each species and as above
  - Proposed bulb mix
  - Proposed grass planting mix
  - Proposed woodland mix to be planted in groups of 5-7m, of each species and as above
  - Proposed bank planting mix to be planted in groups of 5-7m, of each species and as above
  - Proposed grass areas to receive good quality amenity grass turves laid in line with good horticultural practices
  - Proposed amenity grass areas to receive quality amenity grass turves laid in line with good horticultural practices
  - Proposed meadow mix, to be seeded with EM3 basic general purpose meadow mixture as supplied by Enniscorthy Seeds and sown at 4 grams per m<sup>2</sup>, or similar and approved
  - Proposed wet tolerant meadow mixture, to be seeded with EM6 seed mix as supplied by Enniscorthy Seeds and sown at 4 grams per m<sup>2</sup>, or similar and approved
  - Proposed grass mixture with clover, to be seeded with EC27 seed mix as supplied by Enniscorthy Seeds and sown at 4 grams per m<sup>2</sup>, or similar and approved
  - Proposed areas of angular chippings for top dressing. Laid over a weed-proof membrane
  - 3m Broadford gravel pathway, rolled in over 100mm granular sub-base, with a layer of Tarmen. Edged with timber
  - Proposed Mow path
  - Orchard Street Roadst Seat with arms with matching Orchard Street Tyndal Light Bin
  - Proposed vehicular maintenance gate
  - Acoustic fencing
  - Cut trees



Rev Date Details Drawn



HEAD OFFICE  
Rodbourne Rail Business Centre, Grange Lane,  
Malmesbury, SN16 0ES  
Tel: 01666 825646

4 & 5 The Old Mill, Fry's Yard, Bridge Street,  
Cotnam, GU7 1HP  
Tel: 01483 425714

Suite 6, Crescent House, Yonge Close,  
Eastleigh, SO50 9SX  
Tel: 02382 026300

email: mail@acdenv.co.uk  
www.acdenvironmental.co.uk



scheme: Harbour Place, Havant  
Road, Bedhampton  
client: Barratt Homes  
drawing: Soft Landscape Proposals  
date: March 2022  
scale: 1:200@A1  
drawing no: BDWS23719 Sheet 9 Of 23  
drawn: JO checked: DKM

Copyright of ACD Environmental Ltd. All rights described in  
Chapter IV of the Copyright, Designs and Patents Act 1988  
have been generally asserted. 2011. Copyright of this plan  
remains with ACD until all fees have been paid in full.