




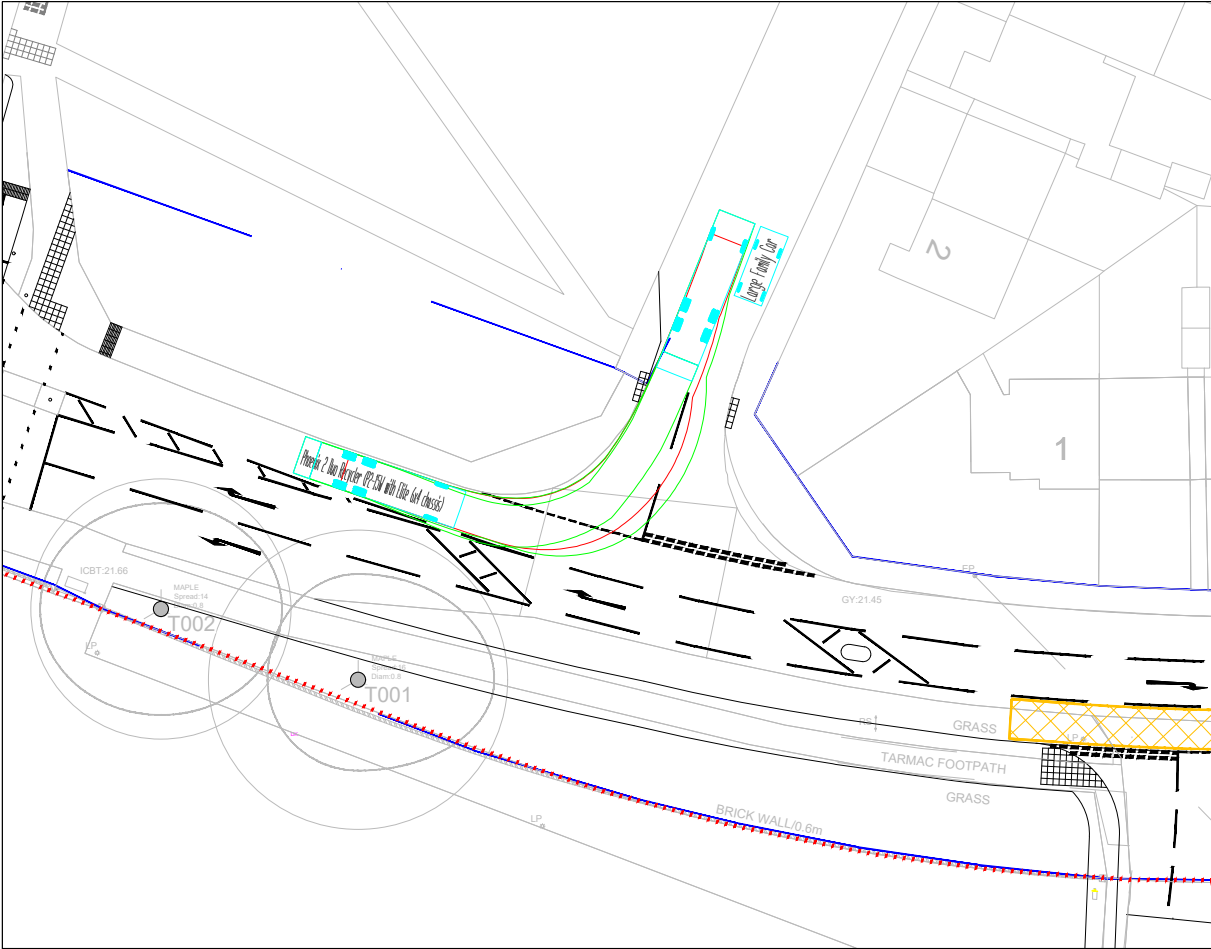


REFUSE VEHICLE – LEFT IN

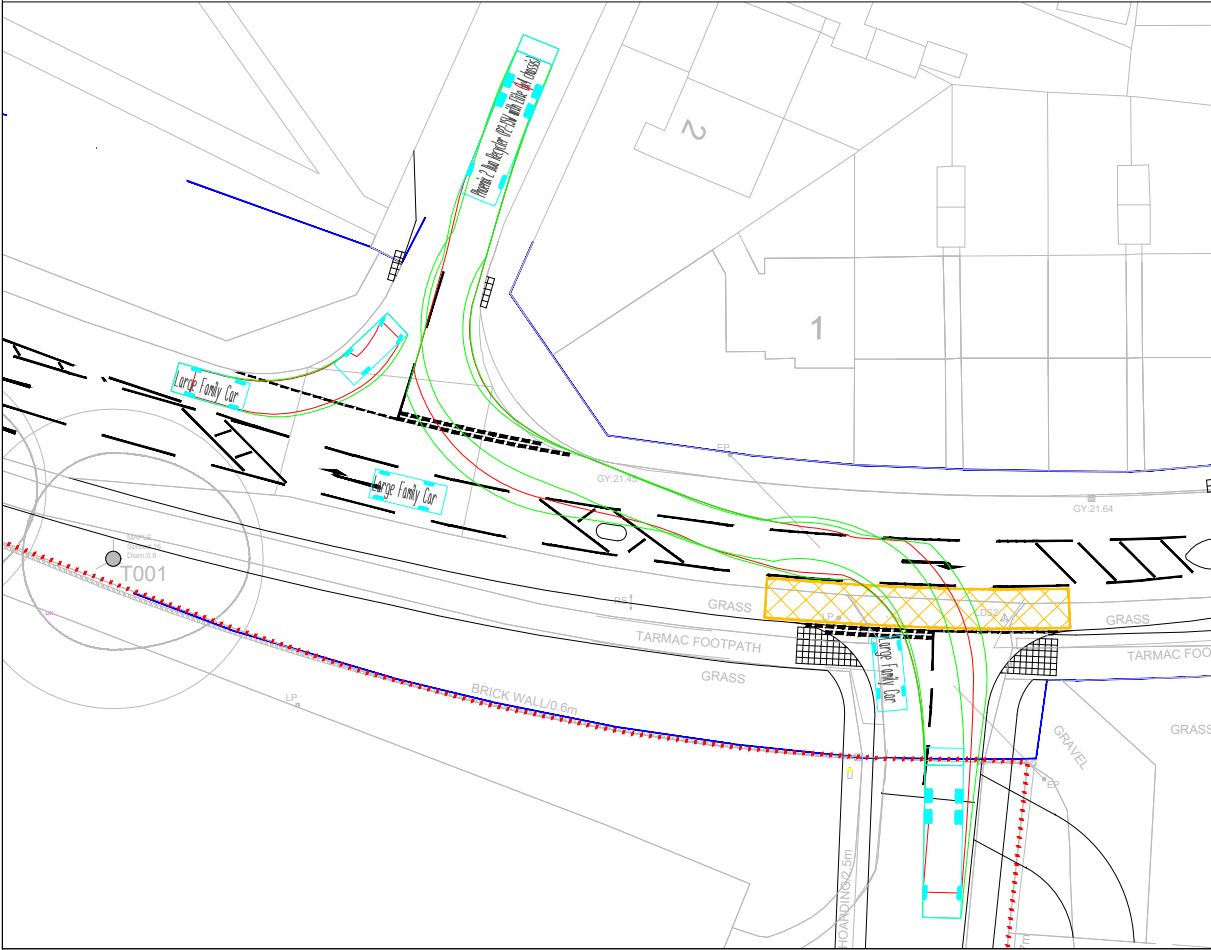

REFUSE VEHICLE – LEFT OUT

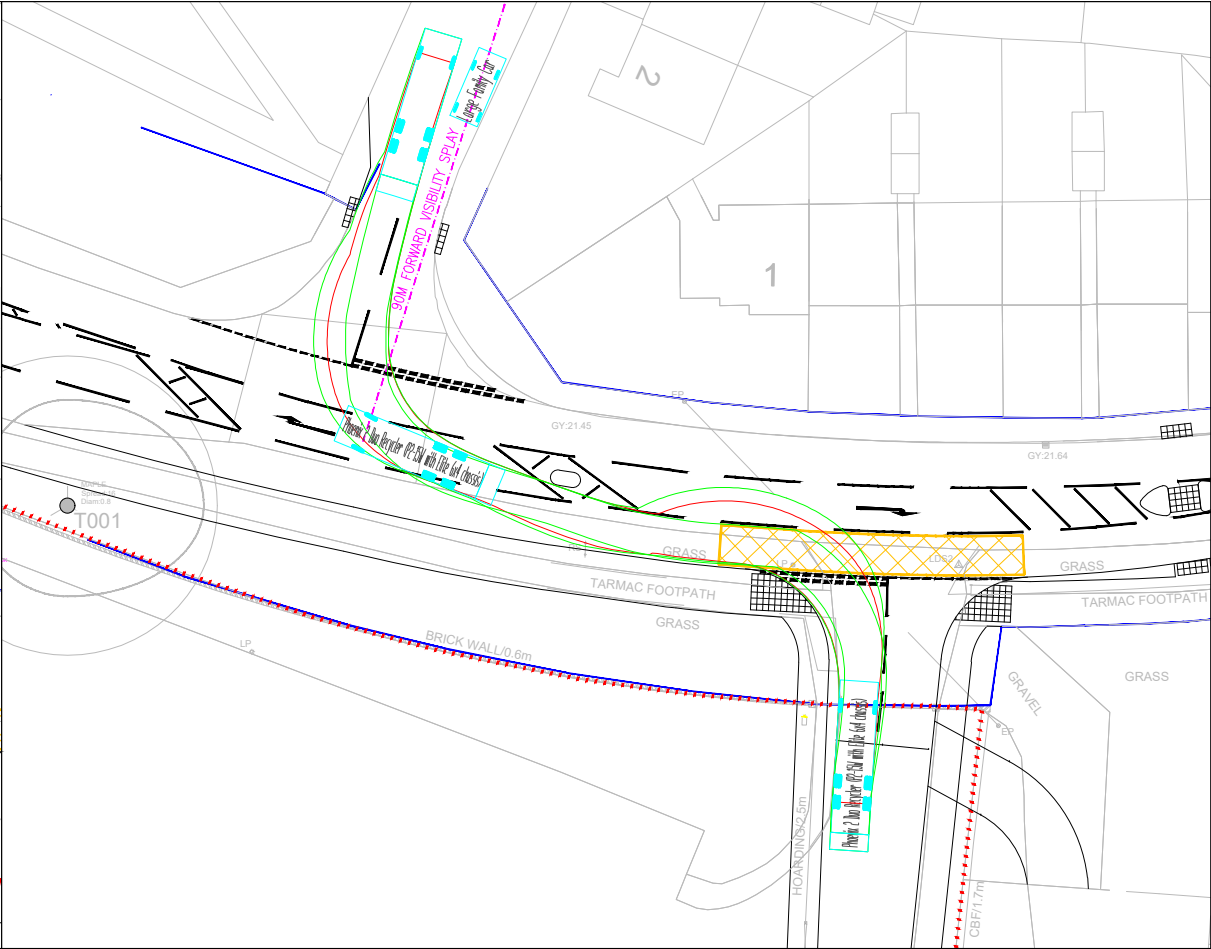

REFUSE VEHICLE – RIGHT IN

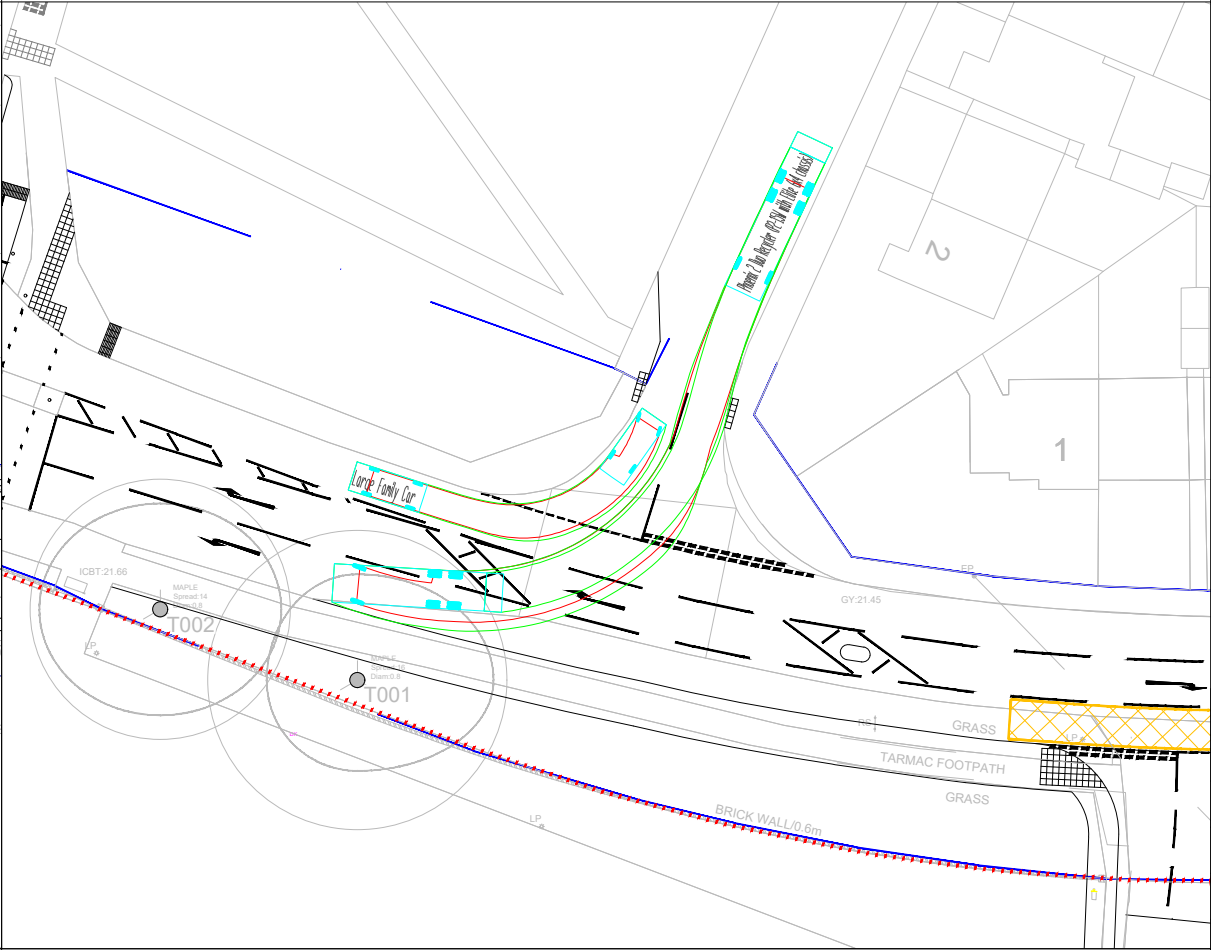


REFUSE VEHICLE – RIGHT OUT


GENERAL NOTES

- THIS DRAWING IS INTENDED TO BE VIEWED IN COMBINATION WITH ALL RELEVANT ARCHITECTS, ENGINEERS, SERVICES AND SPECIALIST DRAWINGS AND SPECIFICATION.
- ANY VARIATIONS OR DISCREPANCIES BETWEEN THESE DRAWINGS IN TERMS OF DIMENSIONS OR DETAILS SHOULD BE DRAWN TO THE ATTENTION OF THE ARCHITECT AND/OR THE ENGINEER FOR CLARIFICATION.
- PAUL BASHAM ASSOCIATES ACCEPTS NO RESPONSIBILITY FOR THE ACCURACY OF BACKGROUND INFORMATION PRODUCED BY THIRD PARTIES – THIS MUST BE TREATED AS INDICATIVE ONLY.
- ALL DIMENSIONS AND LEVELS ARE IN METRES. DO NOT SCALE THIS DRAWING, PRINT, PLOT OR DISK.
- THIS DRAWING SHOULD ONLY BE USED FOR CONSTRUCTION IF THE PROJECT PHASE IN THE TITLE FRAME BELOW IS SHOWN AS "CONSTRUCTION". PAUL BASHAM ASSOCIATES TAKE NO RESPONSIBILITY FOR CONSTRUCTION WORKS UNDERTAKEN TO DRAWINGS WHICH ARE NOT MARKED UNDER THIS PHASE.


VEHICLE PROFILE

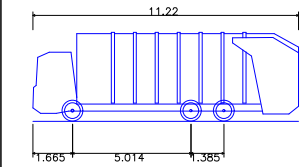

Phoenix 2 Duo Recycler (P2-15W with Elite 6x4 chassis)
Overall Length 11.220m
Overall Width 1.665m
Overall Body Height 3.5014m
Min Body Ground Clearance 0.385m
Track Width 2.530m
Lock to lock time 4.00s
Kerb to Kerb Turning Radius 11.550m

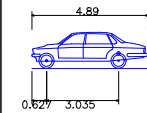

Large Family Car
Overall Length 4.890m
Overall Width 1.940m
Overall Body Height 1.525m
Min Body Ground Clearance 0.310m
Max Track Width 1.831m
Lock-to-lock time 4.00s
Curb to Curb Turning Radius 5.900m

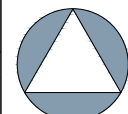

NORTH

TRACKING UNDERTAKEN AT 10MPH SPEED.

Rev	Description	Date	By	Chkd
F	NOTATION ADDED	08.07.22	AST	AST
E	UPDATED VEHICLES	22.04.22	BT	AST
D	ACCESS ROAD NARROWED	15.09.21	AST	RH
C	ROADMARKINGS AMENDED	10.06.21	AST	RH
B	KERBLINES AND ROADMARKINGS AMENDED	20.05.21	AST	RH
A	NEW GENERAL ARRANGEMENT	27.04.21	AST	RH

Project Name BARTONS ROAD, HAVANT	Title PROPOSED BARTONS ROAD IMPROVEMENTS KNIGHTWOOD AVENUE TRACKING REFUSE VEHICLE AND CAR	 Paul Basham Associates Ltd Regus Castlemead, Lower Castle Street, Bristol, BS1 3AG 01179 175810 info@paulbashamassociates.com www.paulbashamassociates.com	Client 	Checked By RH	Checked Date 12.04.21	Scale 1:500	(AT A3 SIZE)		
Project Phase PRELIMINARY				Drawn By AST	Drawn Date 12.04.21	Client Drawing No. -	PBA Drawing No. 106.0019.101	Revision F	