


Drawn by :	Checked by :
Date:	
© The drawing and the works depicted contains information that is the copyright of Carlton Design Partnership Ltd. This drawing may also contain copyrighted information of third parties. This drawing or part thereof may not be reproduced, re-used or altered except with the written permission of the originator. No liability will be accepted for amendments made by third parties. Scaled measurements must not be taken from this drawing. Any discrepancy or discrepancy must be notified to the originator in writing. This drawing may contain Ordnance Survey Data that is subject to Crown Copyright. All Rights reserved.	
Revisions	
Rev	Date
Drawn	Checked

Project:
LAND NORTH OF LONG COPSE LANE
EMSWORTH

Drawing Title:
SKETCH MASTERPLAN

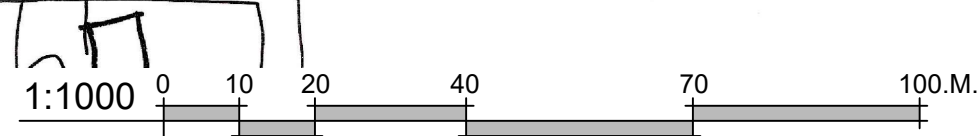

Scale: 1:1000	© A1
Dwg No: 170116/SU/SK1	Rev: S