


NORTH

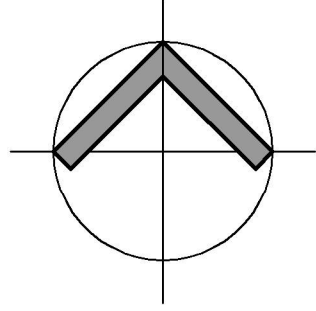

LOCATION PLAN
SCALE 1:1250


Ordnance Survey © Crown Copyright 2022. All rights reserved.
Licence Number 100022432




PROPOSED BLOCK PLAN
SCALE 1:500

Note:
Do not Scale from this Drawing (except for planning approval).
All dimensions are in millimetres and to be checked on site.
All Dimensions relating to subcontractors or suppliers work
must be checked and agreed between the main contractor and
the sub-contractors and suppliers.

SCALE BAR 1:500

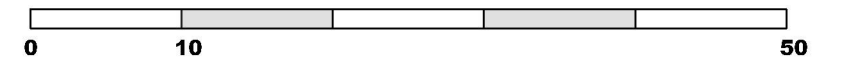

SCALE BAR 1:1250

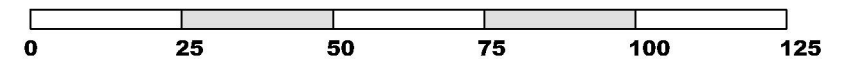

DRAWING TITLE - PLANNING APPLICATION - LOCATION & BLOCK PLAN	DATE - August 2022		SCALE - 1:1250 @ A3		grp architectural design t. 07747 011252 e. gavin.page77@gmail.com
	DRN - gp	CHK - -	DRAWING REF - 22207 PL302	Rev -	
CLIENT - Ms Turner, 88 Roundway, Waterlooville, Hants.					