


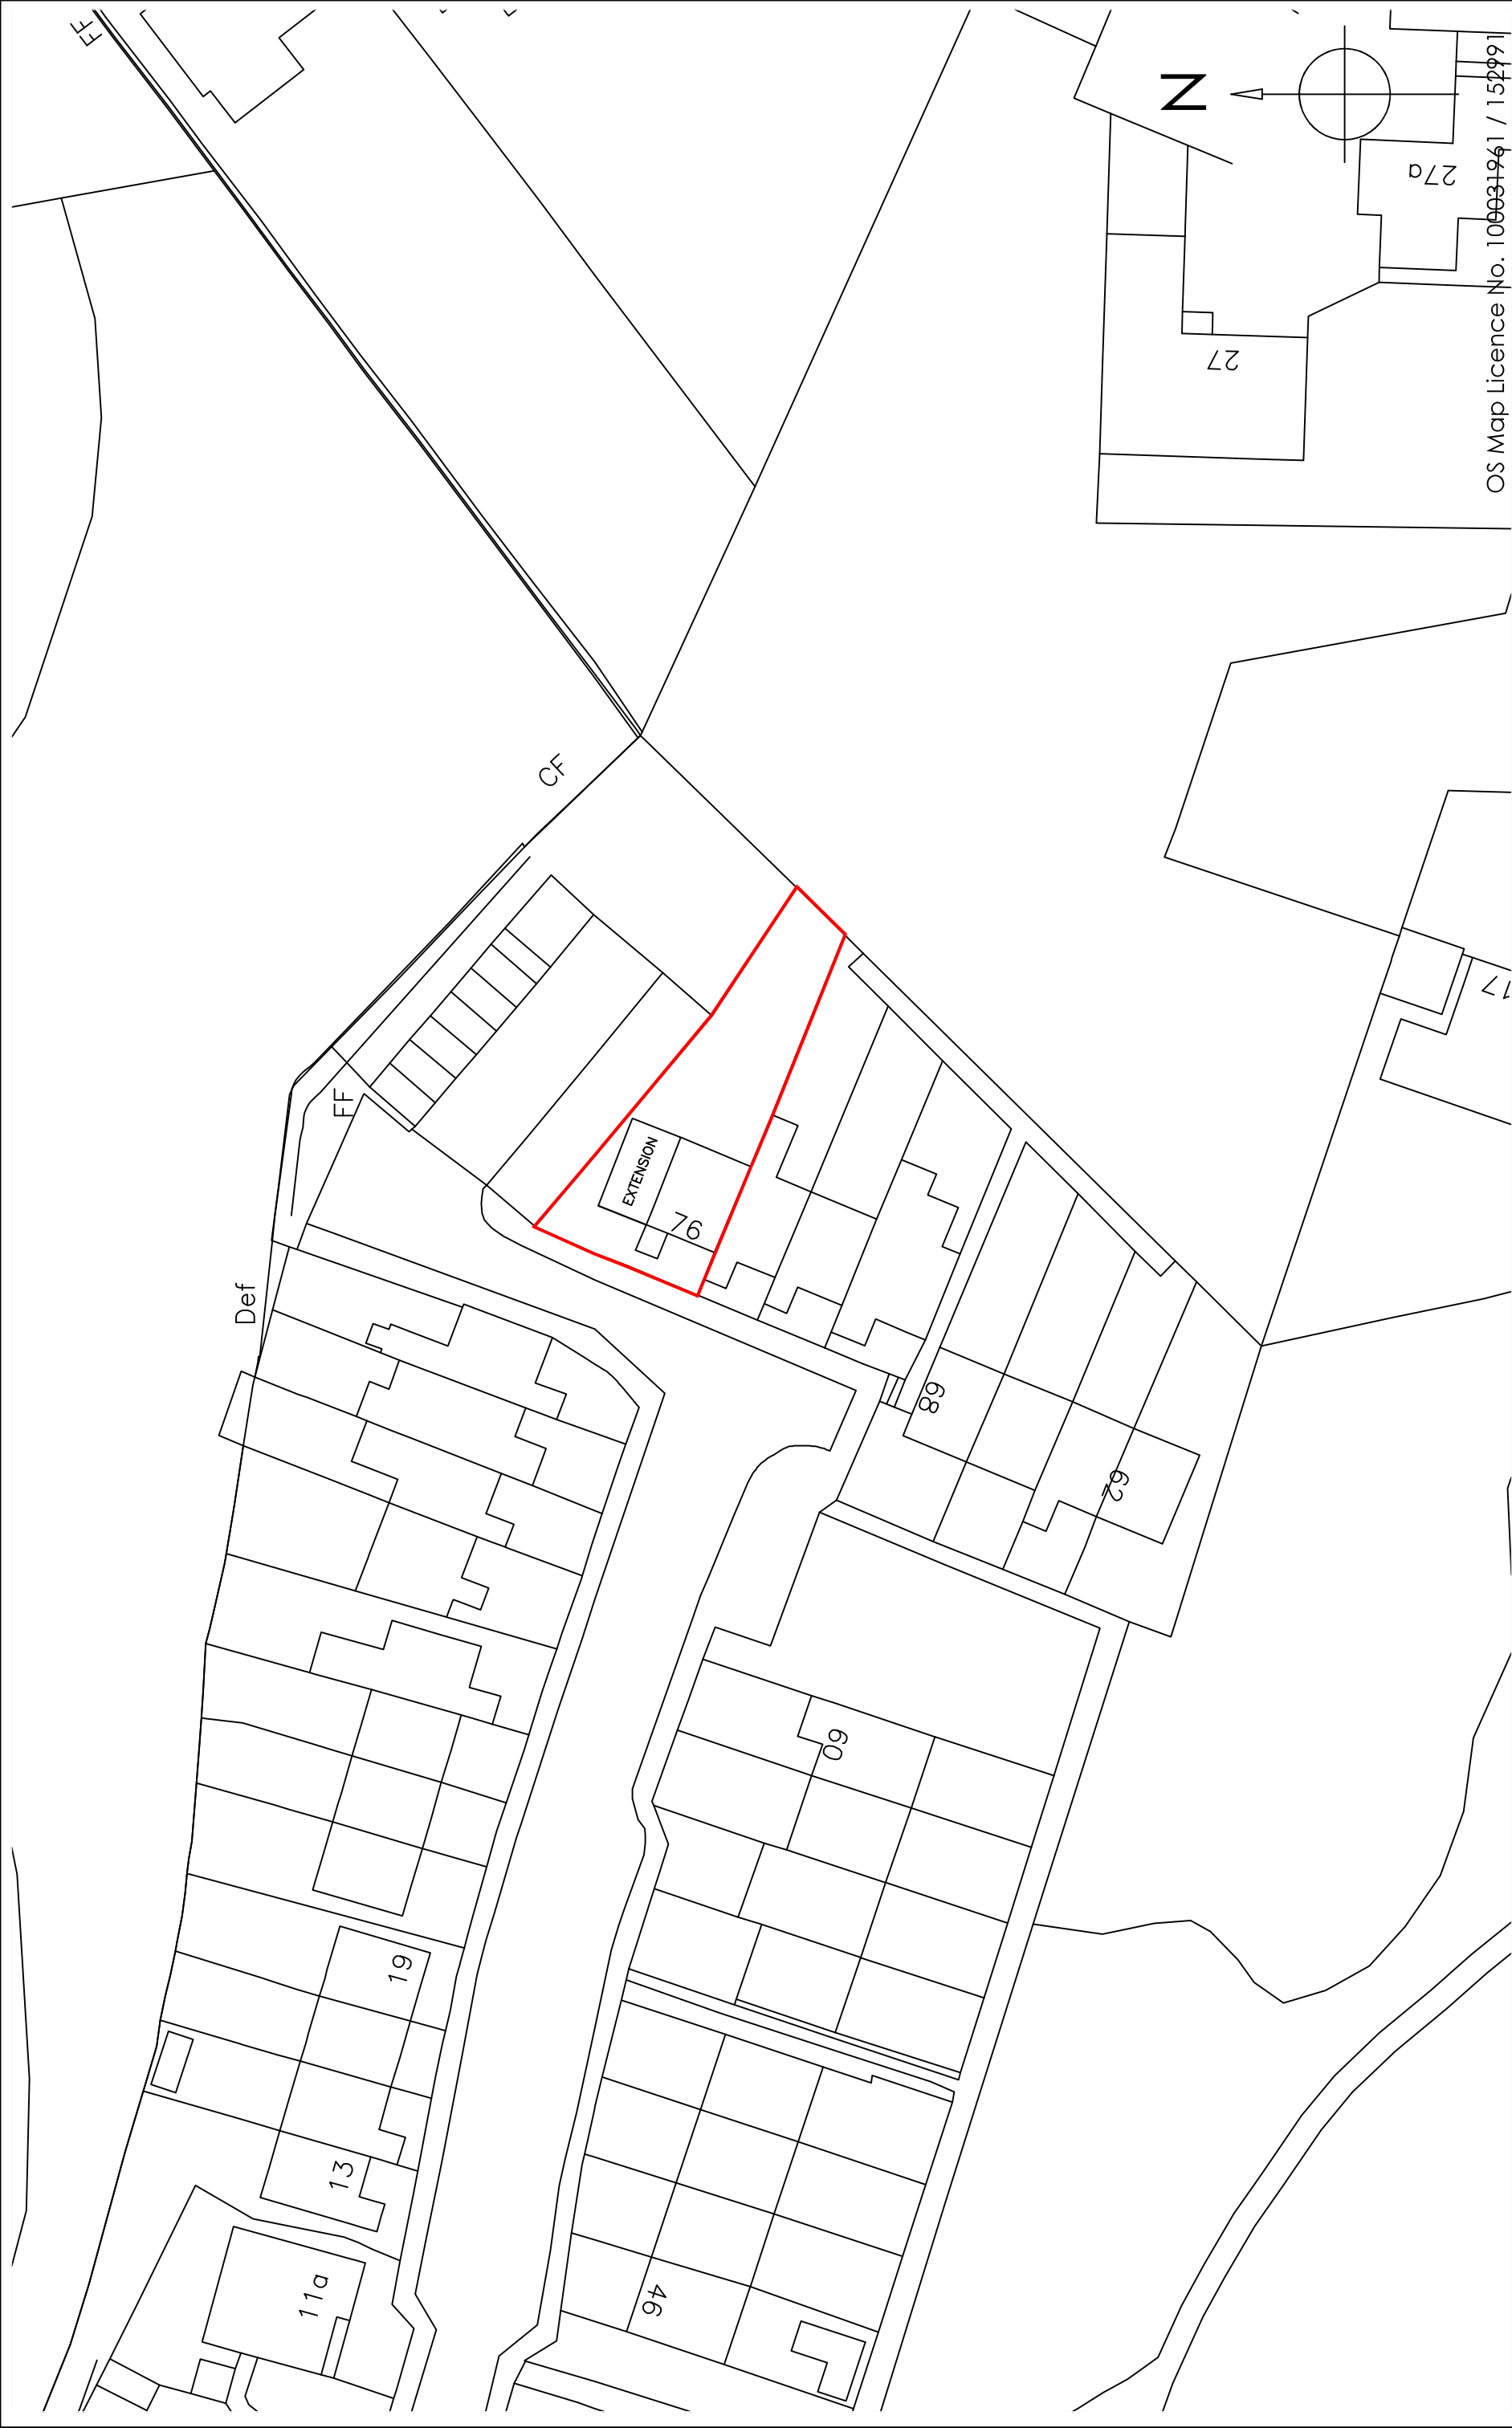

OS Map Licence No. 100031961 / 152991

Copyright is reserved by GBS Designs and is issued on the condition that it is not copied or disclosed by or to any unauthorised persons without prior consent in writing from GBS Designs.

All dimensions to be checked on site

All structural elements to be specified by a suitably qualified structural engineer.

REV	DESCRIPTION	DRAWN	DATE
-	Initial design	GBS	14.06.22
A	Map changed accordingly to new layout	GBS	02.07.22

Drawing Ref

76 CHAUCER 11

Scale at A1

N/A

Scale at A3

1:500

Date

10 JUNE 2022

Drawn by

GBS

Drawing Title

76 Chaucer Close,
Cowplain,
Waterlooville,
Hampshire,
PO7 6AQ.



CAD - ARCHITECTURE - DESIGN

6 Shillinglee Waterlooville
Hampshire PO7 5RW
Tel 023 9225 8315
www.gbsimages.co.uk