



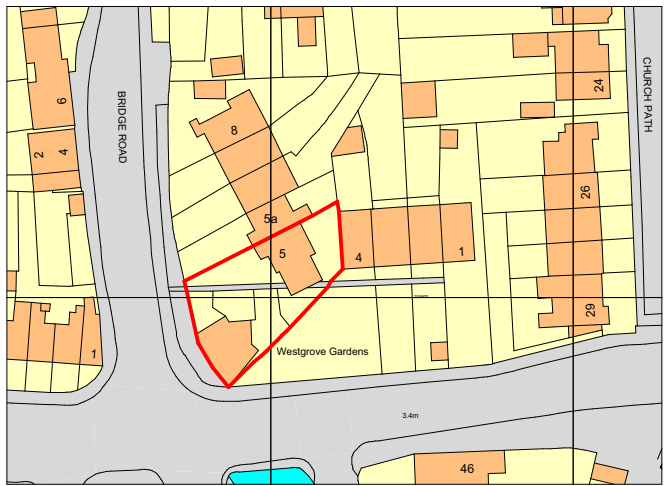

Location Plan 1:1250



Block Plan 1:500

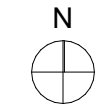

Note: All dimensions to be checked on site by the contractor before fabrication and erection. Figured dimensions to be taken in preference to scaled dimensions. This drawing is the copyright of the architects and must not be reproduced or used without their express consent, except for the purposes of a planning application. Electronic issue of this drawing to be confirmed by paper hard copy only.

revisions & notes:
A : JS : 03-10-2022 : Permitted Development Planning Application
B : JS : 01-12-2022 : Retrospective Planning Application

project: Michael Forfar
Dormer
5 Westgrove Gardens
drawing name: Location and Block Plan
status: Building Control Application
date: May 2022
scale: 1:1250, 1:500
drawn: JS

pwparchitects
61 South Street, Havant, Hampshire PO9 1BZ
t: 023 9248 2494 f: 023 9248 1152
e: design@pwp-architects.com w: www.pwp-architects.com
Project No. **5757** drawing No. **5000** rev **B**