
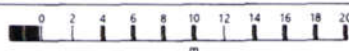


6 Erica Way, PO8 9BA

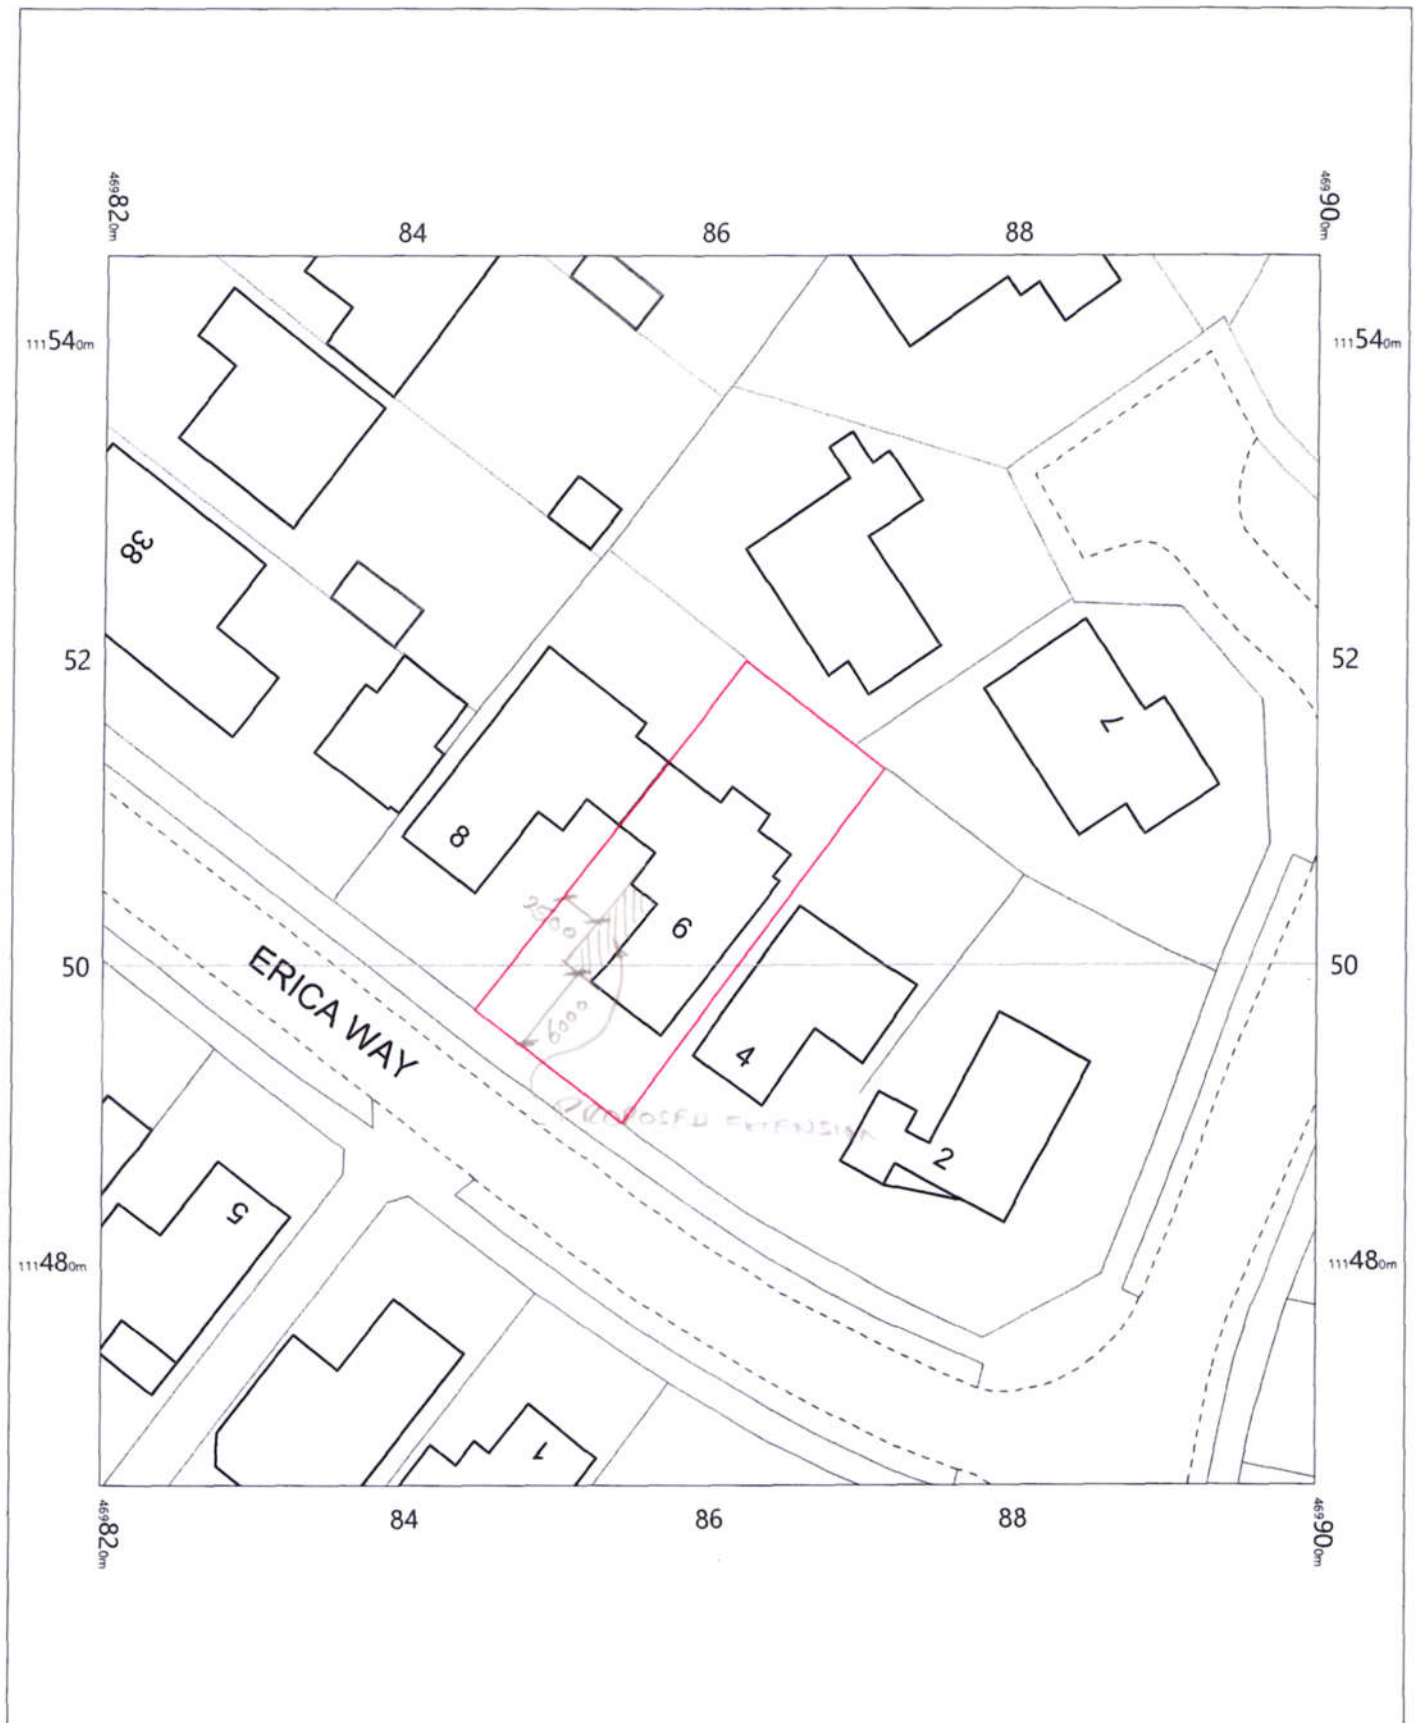

6 Erica Way,
Waterlooville,
Hampshire
PO8 9BA

OS MasterMap 1250/2500/10000 scale
Monday, June 6, 2022, ID: MPMBL-01042389
www.planningapplicationmaps.co.uk

1:500 scale print at A4, Centre: 469860 E, 111506 N

©Crown Copyright Ordnance Survey. Licence no. 100051661

