


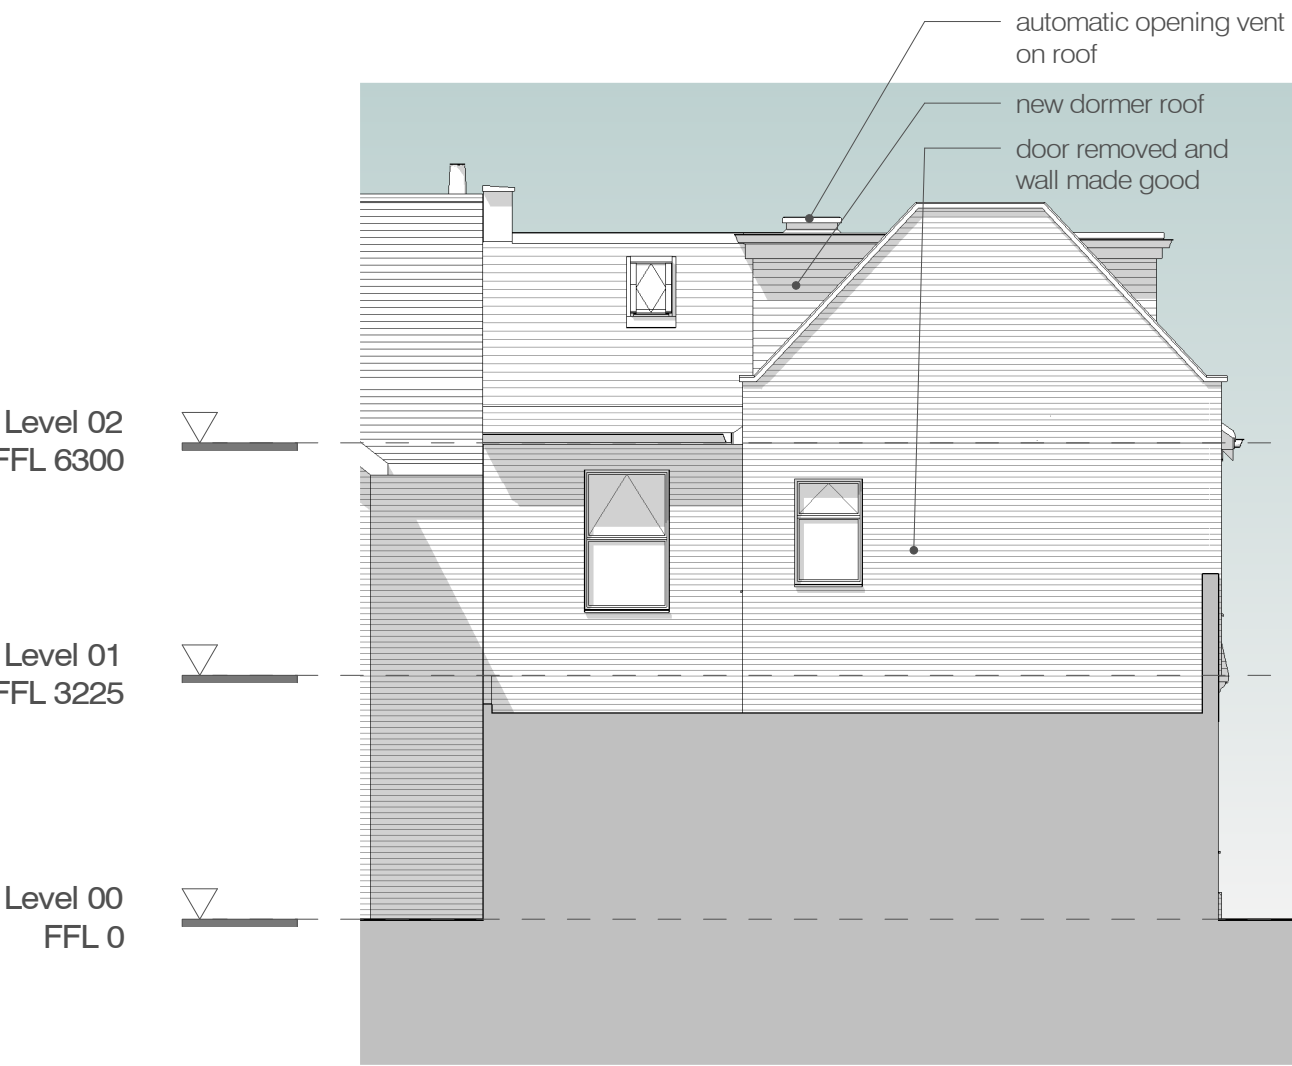


6. East- Proposed
scale 1 : 100




7. North - Proposed
scale 1 : 100




8. West - Proposed
scale 1 : 100

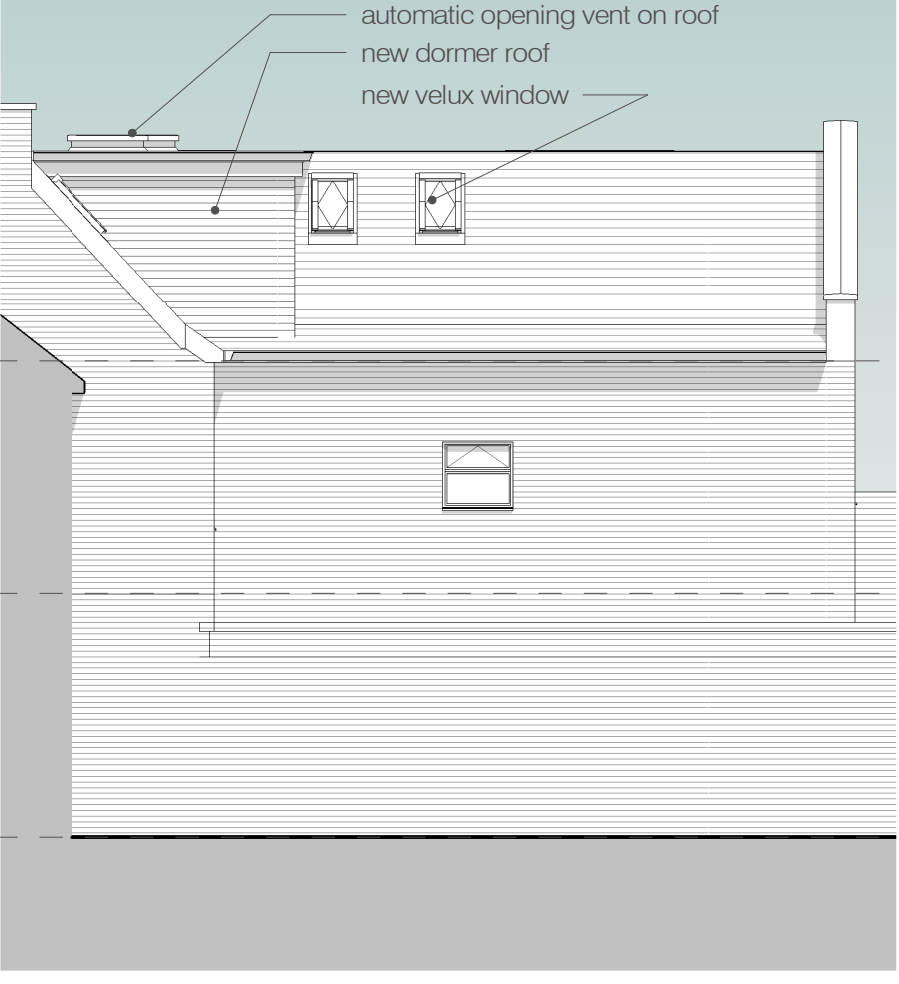

9. Part South - Proposed
scale 1 : 100

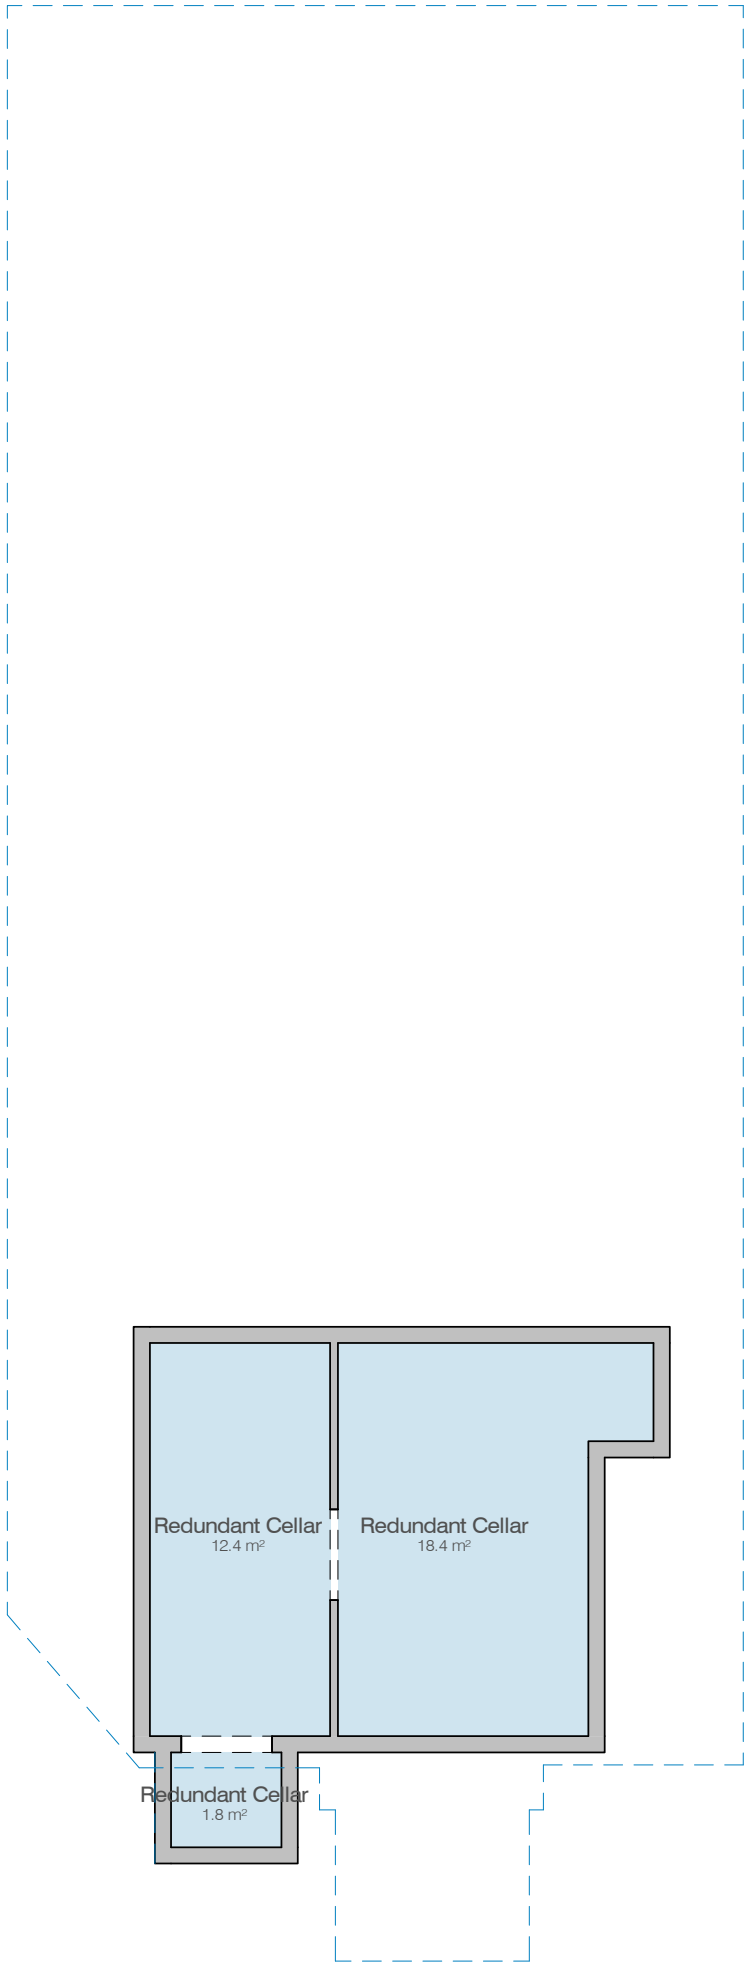


1. Level Cellar - Proposed
scale 1 : 100

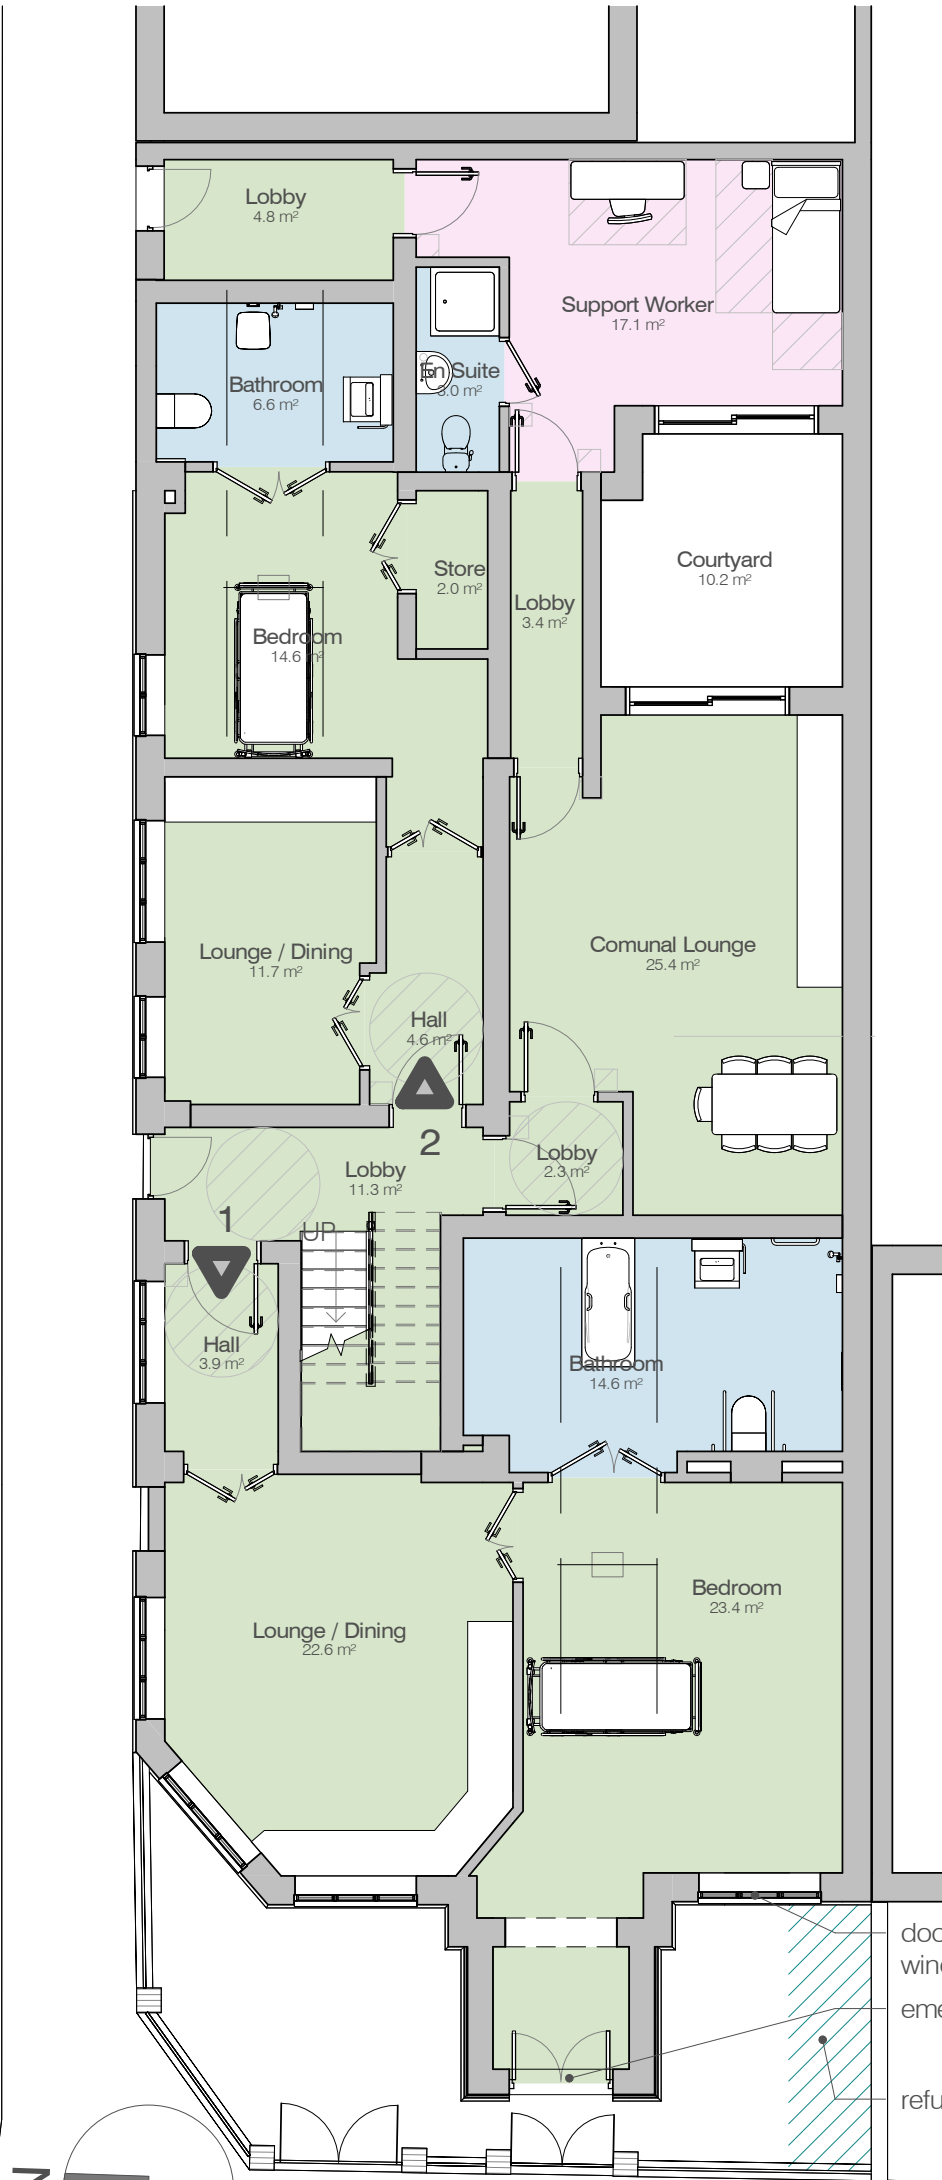


2. Level 00 - Proposed
scale 1 : 100



3. Level 01 - Proposed
scale 1 : 100

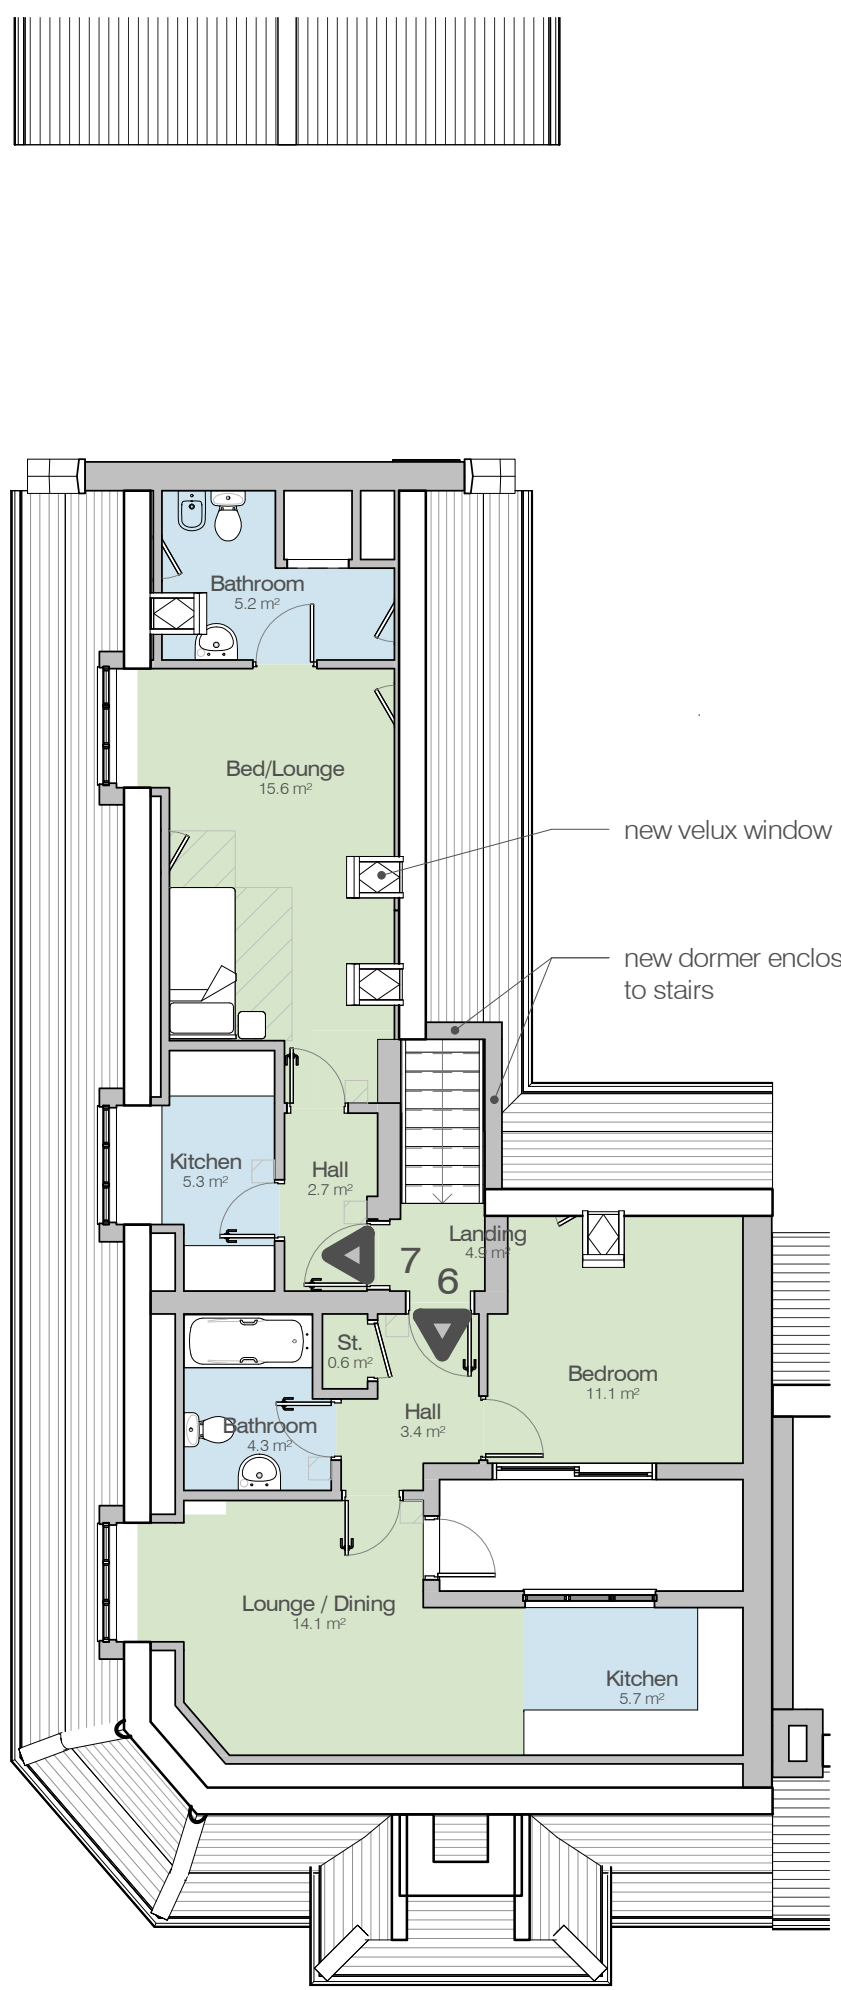

4. Level 02 - Proposed
scale 1 : 100

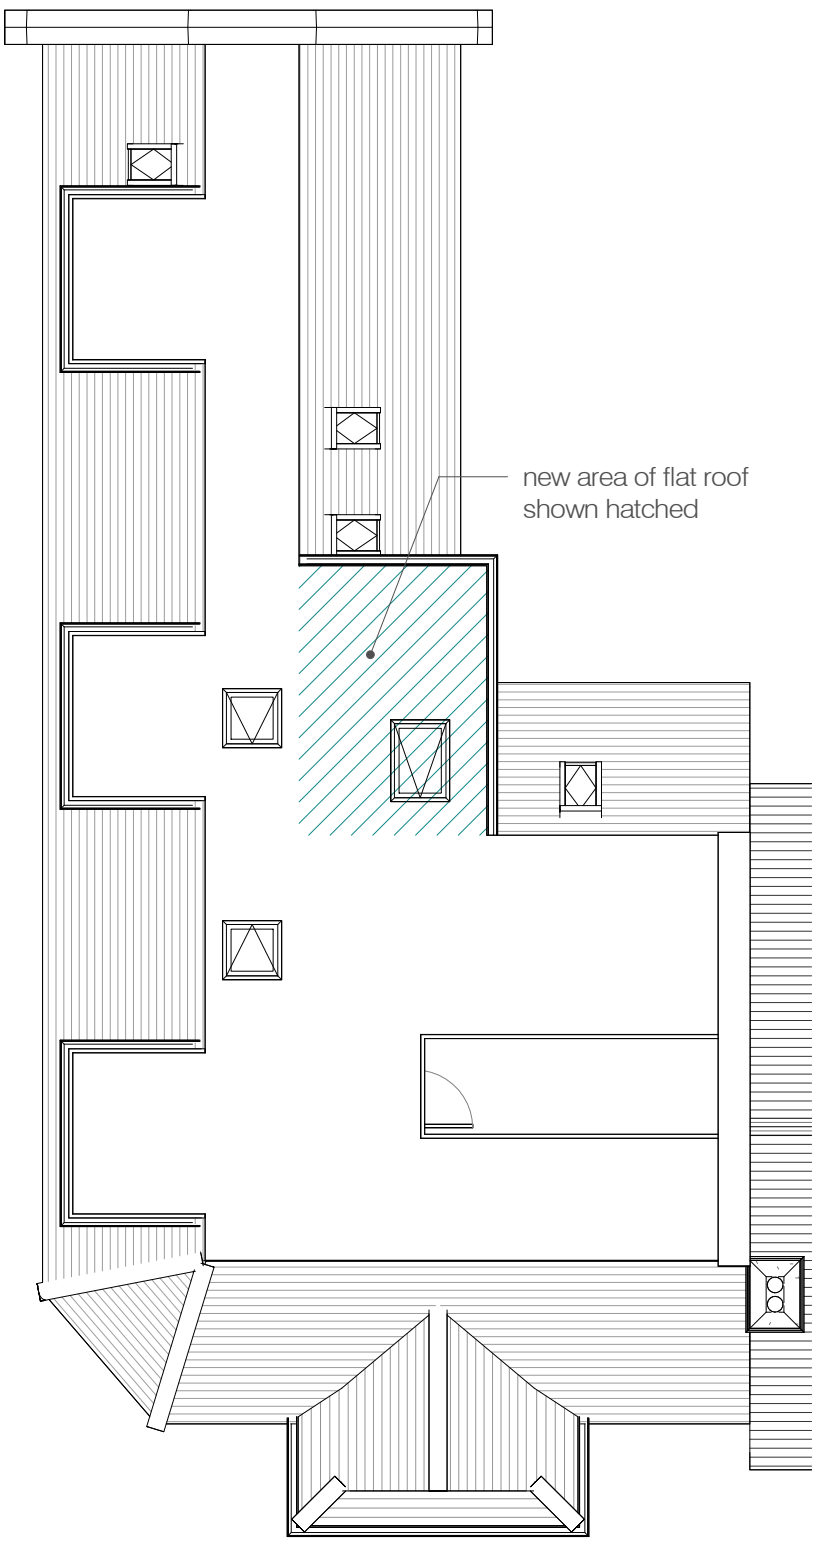

5. Roof - Proposed
scale 1 : 100

revisions	date	author	author
		QA level a	QA level b



rba architects limited
t: 07809 342 990
e: mail@rba-architects.co.uk
w: www.rba-architects.co.uk

project
The Railway Inn
95 North Street, Emsworth
PO10 7PQ

drawing
Plans and Elevations as Proposed

scale	date	author	author
1 : 100 @ A1	October 2022	rjb	rdv

job no	drawing no	rev
2213	2.004	-

Revision Codes : P=Preliminary D=Design Stage T=Tender Issue C=Construction Issue