



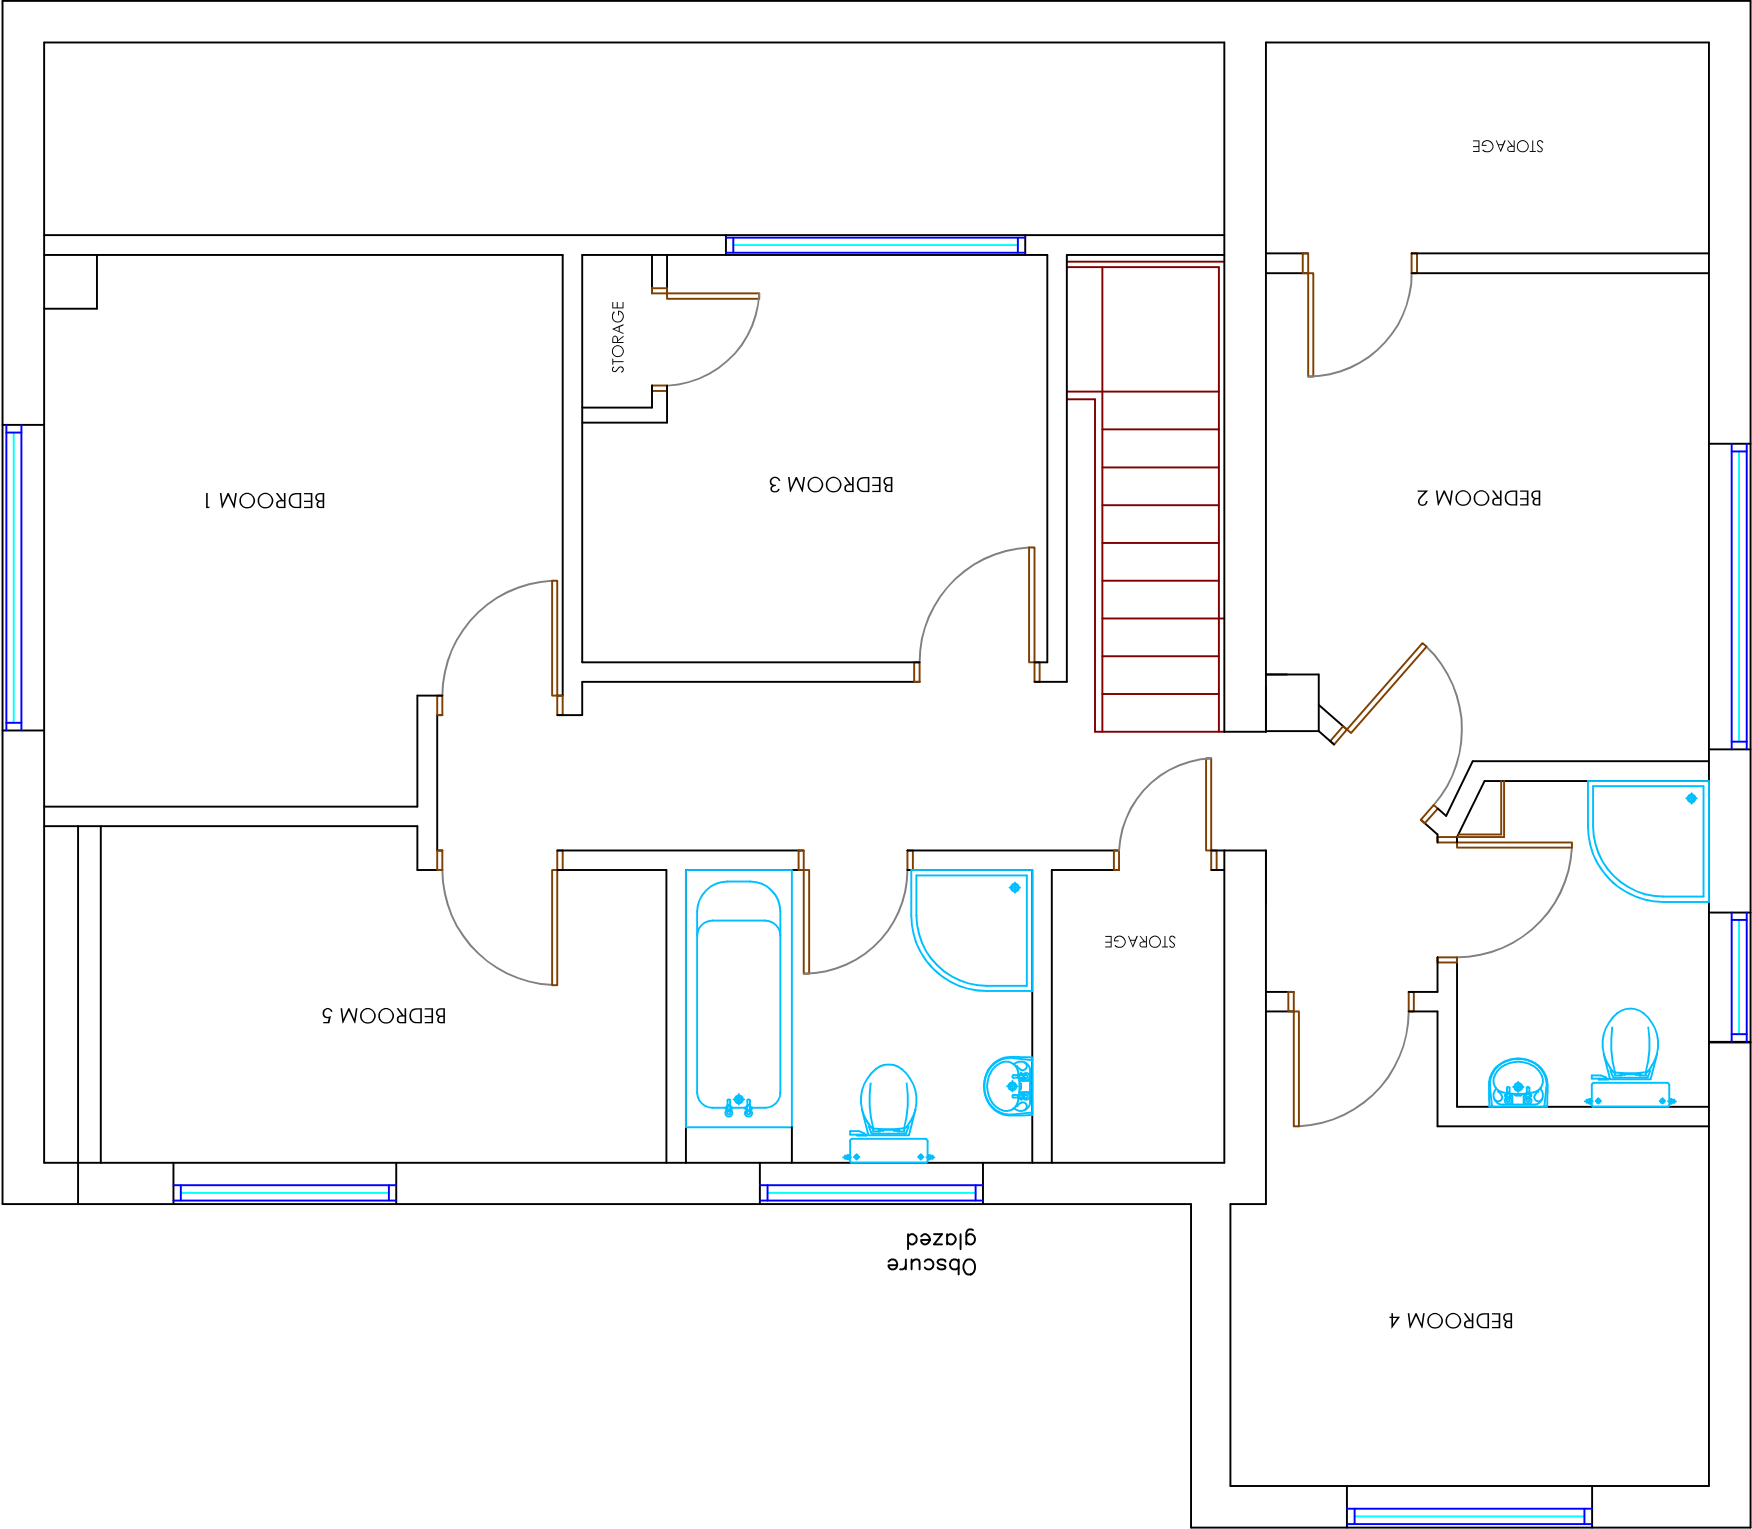

EXISTING FIRST FLOOR

Copyright is reserved by GBS Designs and is issued on the condition that it is not copied or disclosed by or to any unauthorised persons without prior consent in writing from GBS Designs.
All dimensions to be checked on site
All structural elements to be specified by a suitably qualified structural engineer.

REV	DESCRIPTION	DRAWN	DATE
-	Initial design	GBS	28.03.22

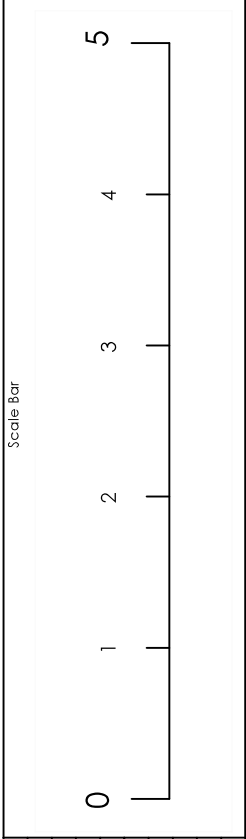

Drawing Ref	Scale at A1	Scale at A3	Date	Drawn by
18 OAKHURST 04	1:25	1:50	28 MARCH 22	GBS

Drawing Title
18 Oakhurst Drive
Waterlooville
Hampshire
PO7 7PN



CAD - ARCHITECTURE - DESIGN
6 Shillinglee Waterlooville
Hampshire PO7 5RW
Tel 023 9225 8315
www.gbsimages.co.uk